
SKILLING - HELLE - CHRISTIANSEN - ROBERTSON Structural & Civil Engineers

PROJECT THE WORLD TRADE CENTER | TITLE SLAB BETWEEN MENS TOILET EXHAUST AND ELEVR SHAFTS | DATE 3-1-68

REVISIONS
10/24/69

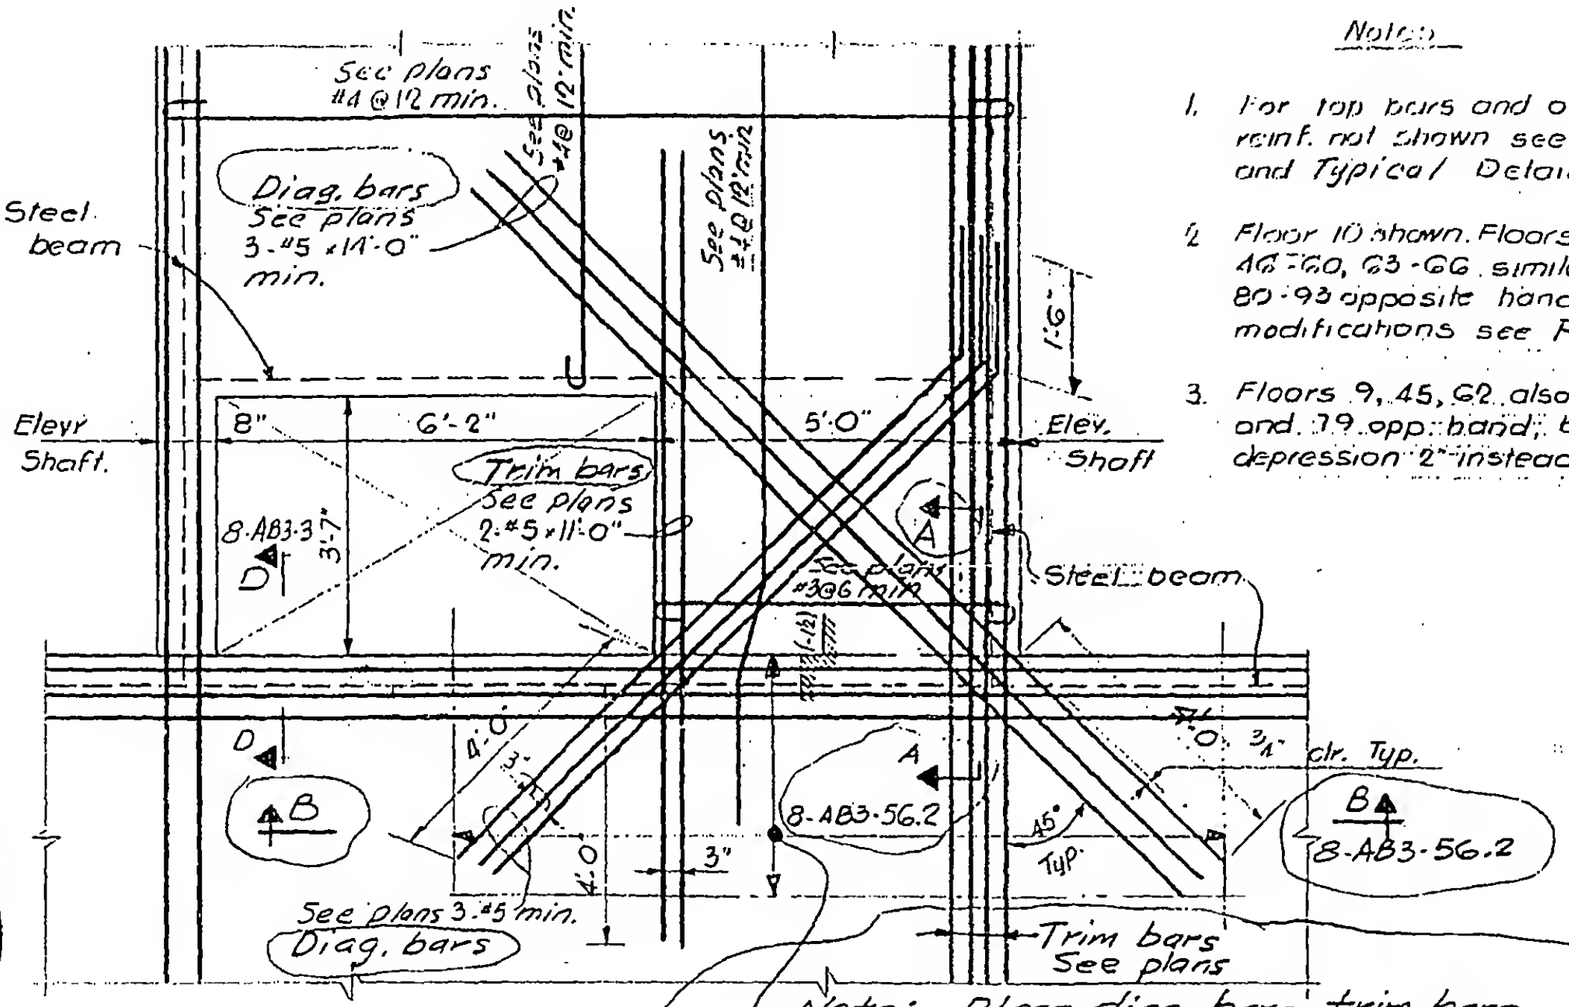

Notes

1. For top bars and other reinf. not shown see Plans and Typical Details
2. Floor 10 shown. Floors 11-31, A6-G6, G3-G6 similar, floors 80-93 opposite hand; for modifications see Plans
3. Floors 9, 45, 62 also similar and 79 opp. hand; but depression 2" instead of 1½"

Note: Place diag. bars, trim bars, and NS bottom bar this area before placing EW bottom bars in upper slab. See Sections A-A and B-B 8-AB3-56.2

LICENSED PROFESSIONAL ENGINEER LESLIE E. ROBERTSON No. 34360 UNIVERSITY OF THE STATE OF NEW YORK

8-AB3-56.1