
SKILLING, HELLE, CHRISTIANSEN, ROBERTSON — Structural & Civil Engineers

PROJECT: THE WORLD TRADE CENTER | TITLE: ELECTRICAL CLOSET AT COLUMN 505 & 1004 AT EL.(+10') | DATE: 3-19-70

REVISIONS

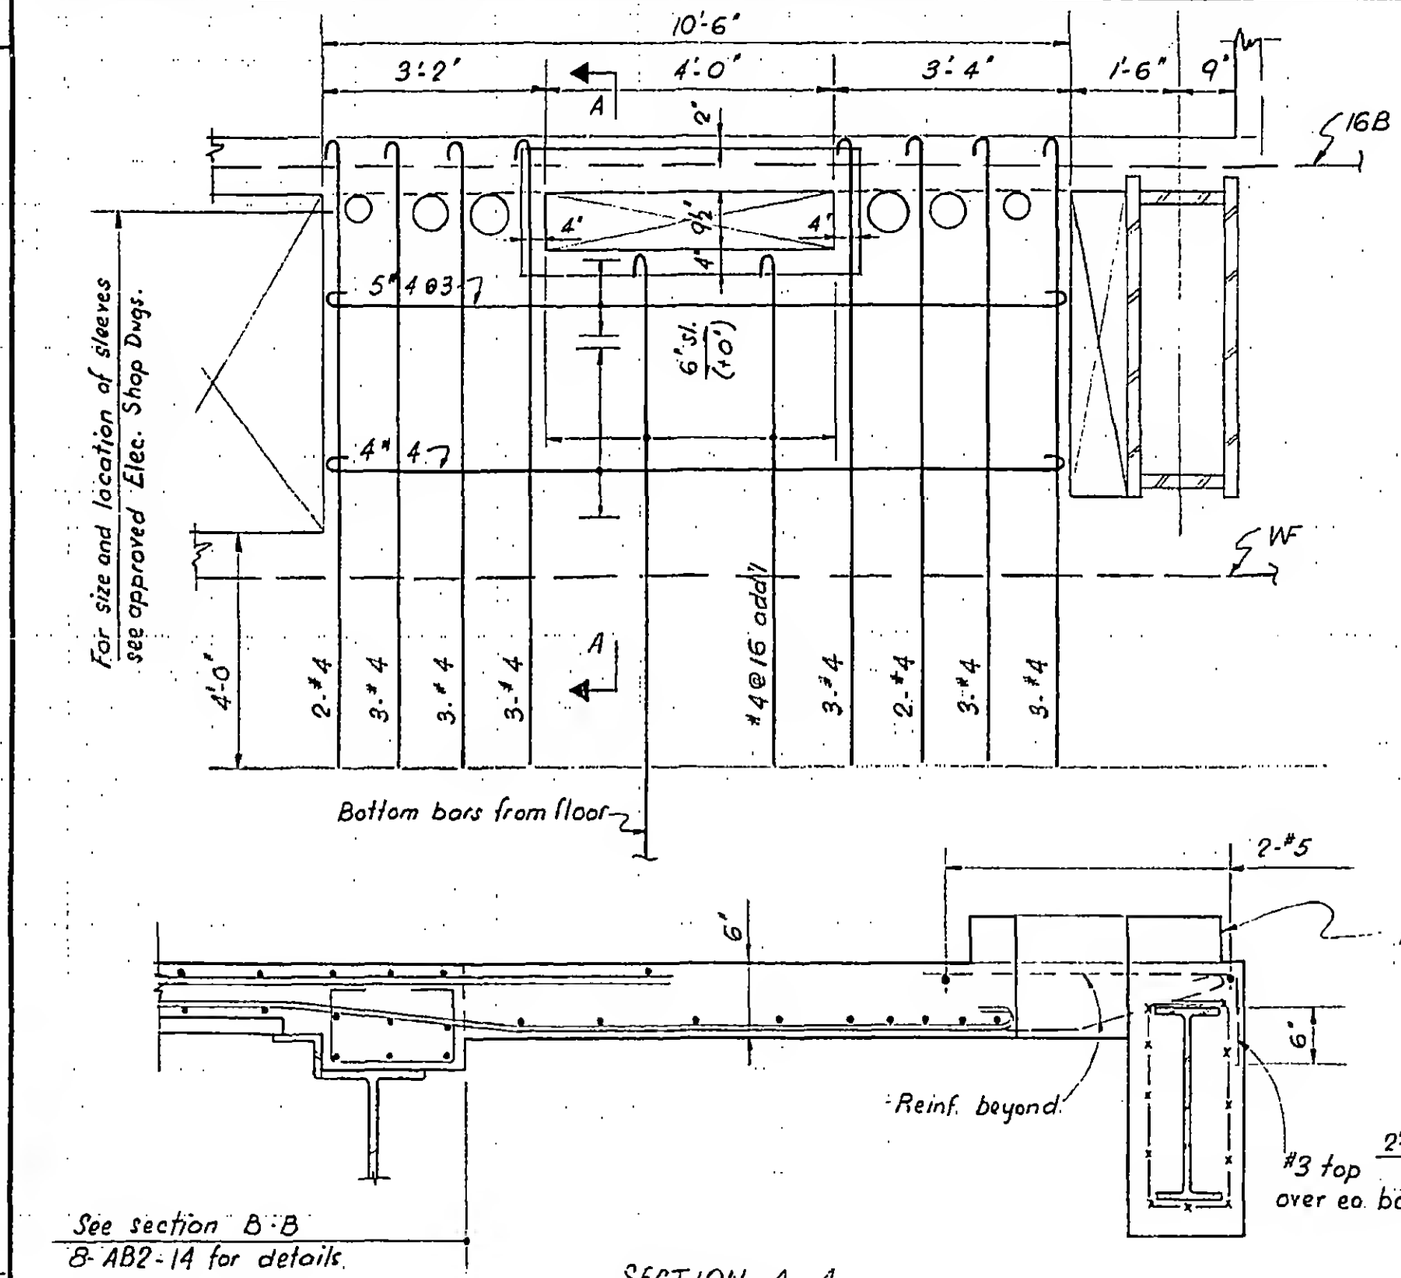

SECTION A-A

LICENSED PROFESSIONAL ENGINEER — LESLIE E. ROBERTSON — No. 34360 — UNIVERSITY OF THE STATE OF NEW YORK

DESIGNED: T. O'Neill
DRAWN: T. Terrelonge
REVIEWED:

8-AB3-63