
SKILLING, HELLE, CHRISTIANSEN, ROBERTSON — Structural & Civil Engineers

PROJECT THE WORLD TRADE CENTER | TITLE SUB-LEVEL #5 - ENCASEMENT OF STRUCT. STEEL | DATE 5-1-68

REVISIONS


12/12/69

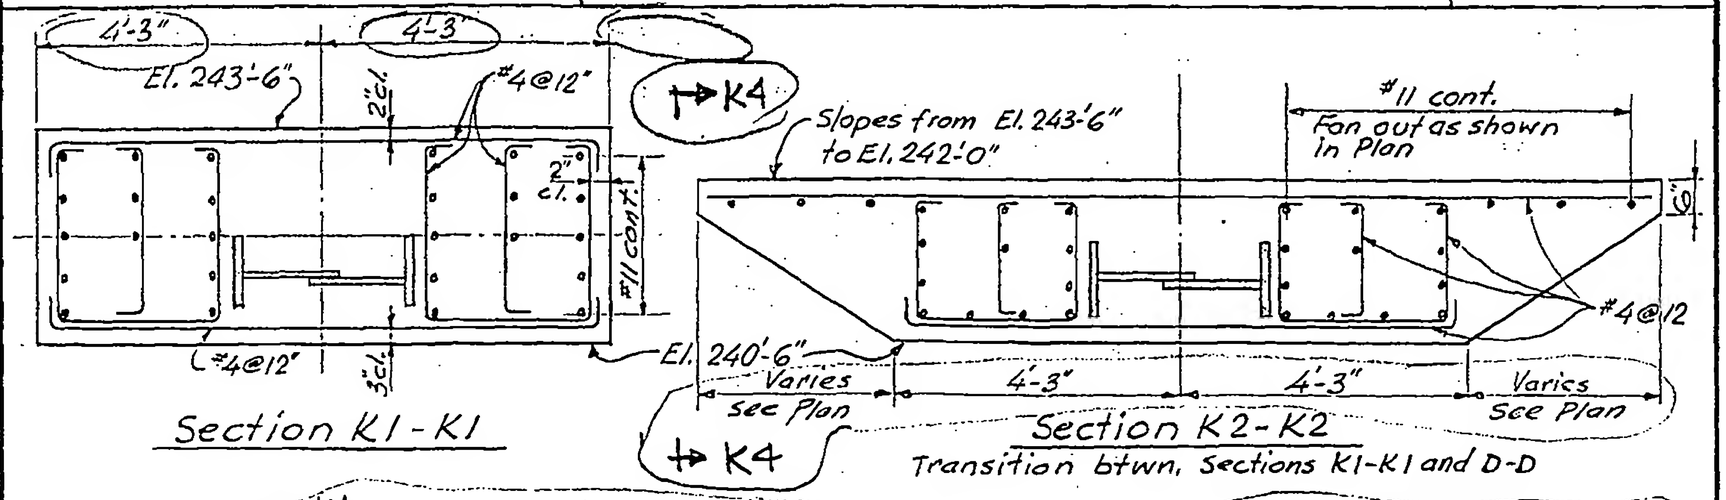


Section K1-K1

Section K2-K2


Transition btwn. Sections K1-K1 and D-D

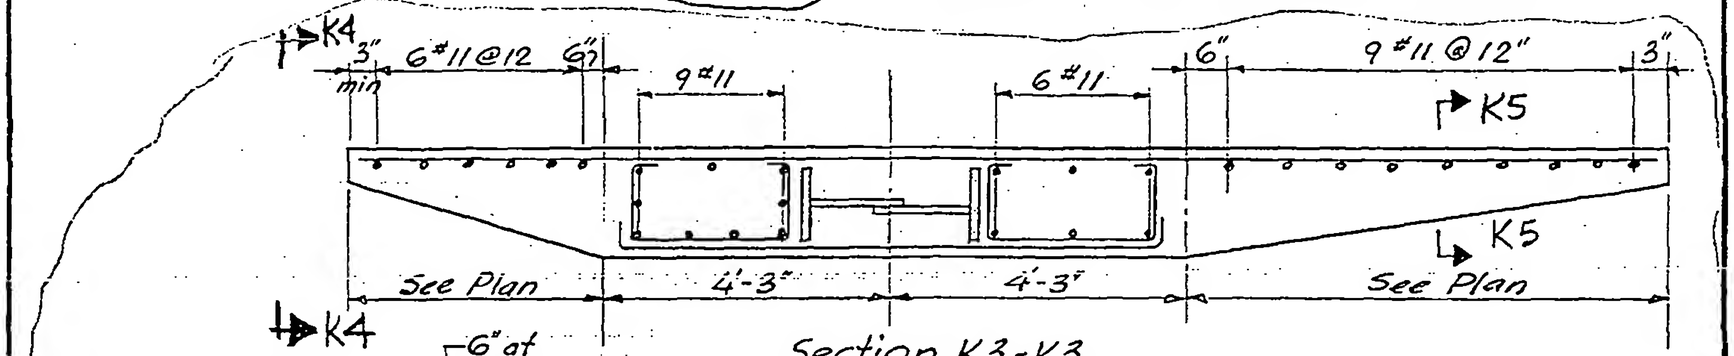

Section K3-K3

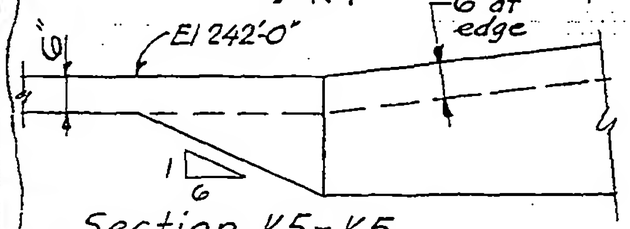

Section K5-K5

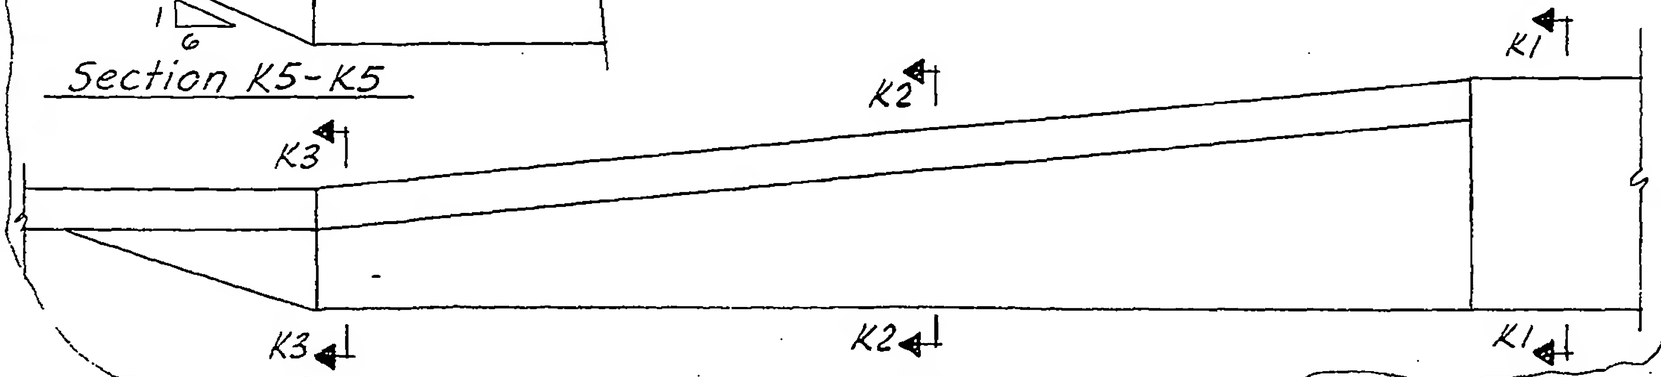

Section K4-K4

LICENSED PROFESSIONAL ENGINEER
LESLIE E. ROBERTSON
No. 34360
UNIVERSITY OF THE STATE OF NEW YORK

DESIGNED

DRAWN

REVIEWED

8-AB4-2.6