
SKILLING - HELLE - CHRISTIANSEN - ROBERTSON Structural & Civil Engineers

PROJECT THE WORLD TRADE CENTER | TITLE DETAILS AT PATH TRACKS | DATE 5-1-68

REVISIONS

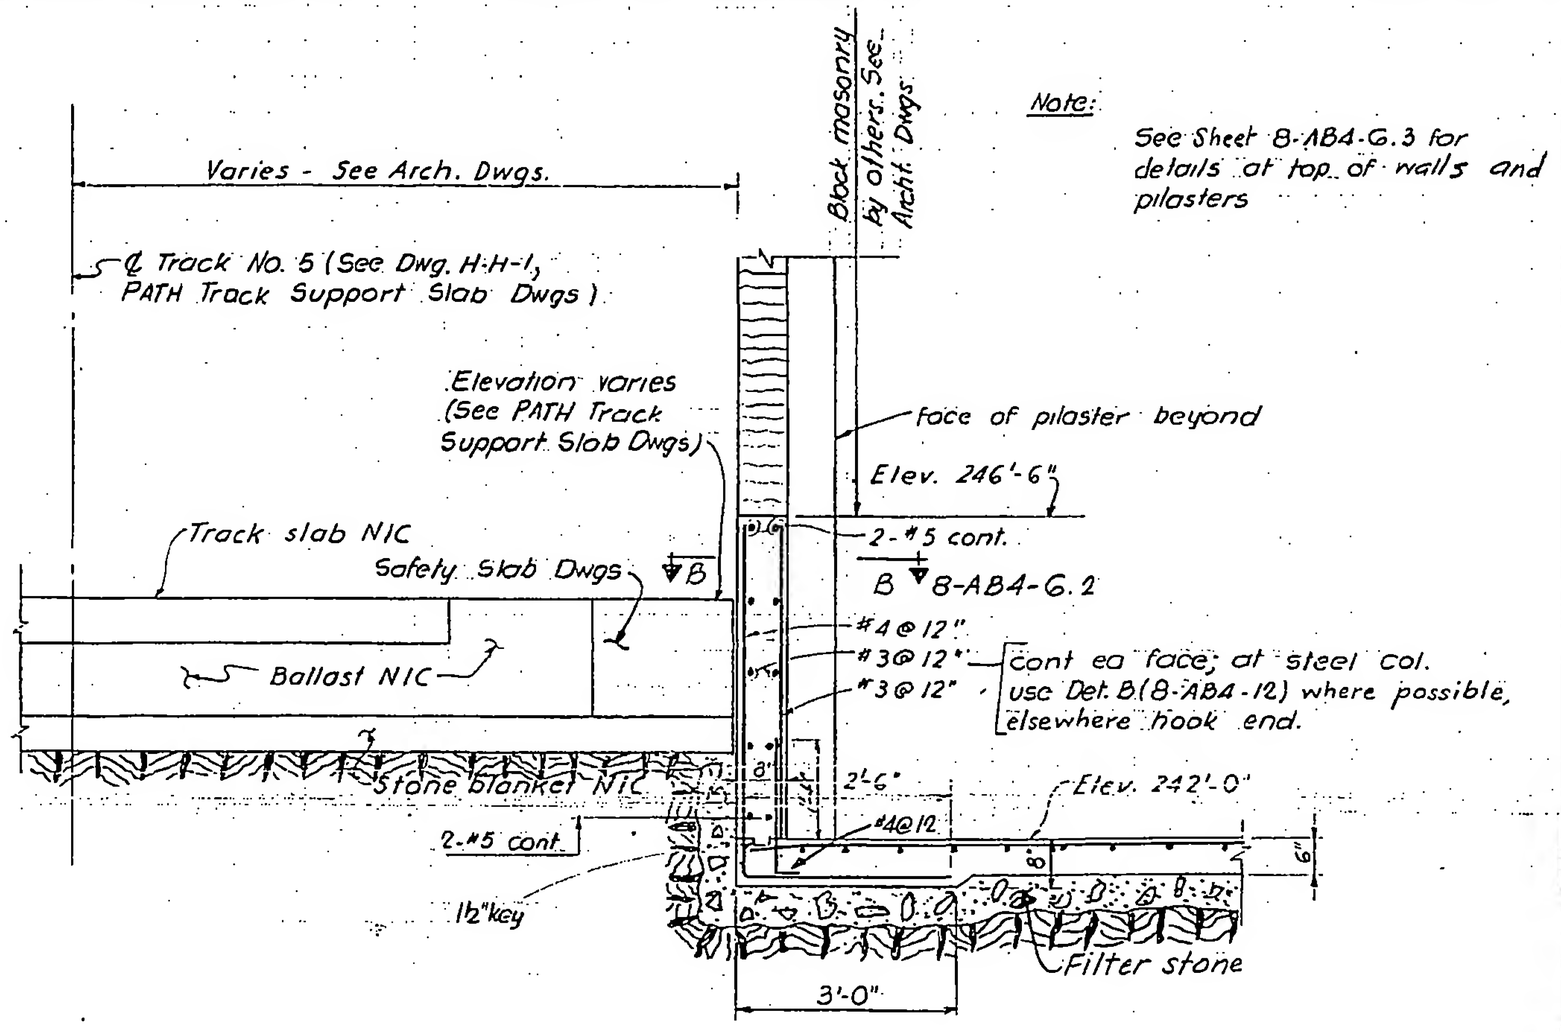

Section A-A
(typical)

See Dwg 8-AB4-G.2 for details at pilasters

DETAIL AT PILASTER WALLS - TOWER B

8-AB4-G.1

LICENSED PROFESSIONAL ENGINEER LESLIE E. ROBERTSON No. 34360 UNIVERSITY OF THE STATE OF NEW YORK