
SKILLING, HELLE, CHRISTIANSEN, ROBERTSON — Structural & Civil Engineers

PROJECT	TITLE	DATE
THE WORLD TRADE CENTER	DETAIL AT SUBLEVEL #3 - EL 264'	6-3-69

REVISIONS

8-5-69

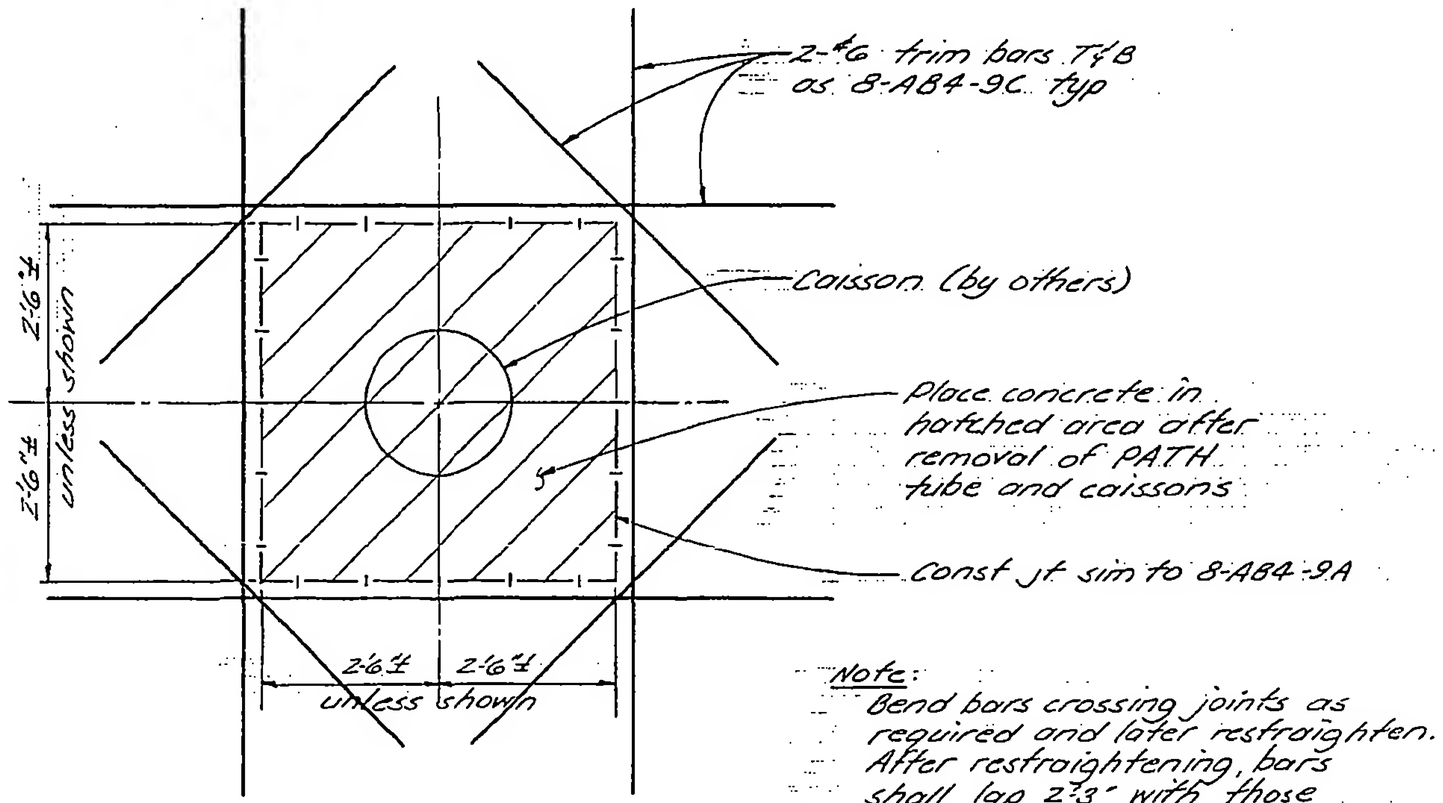

Detail Plan P

(Tower B only)

Note:

Bend bars crossing joints as required and later restraighten. After restraightening, bars shall lap 2'-3" with those from the opposite side.

LICENSED PROFESSIONAL ENGINEER
LESLIE E. ROBERTSON
No. 34360
UNIVERSITY OF THE STATE OF NEW YORK

DESIGNED

DRAWN

REVIEWED W. A. Brewer

8-AB4-10.7