
SKILLING, HELLE, CHRISTIANSEN, ROBERTSON — Structural & Civil Engineers

PROJECT	TITLE	DATE
THE WORLD TRADE CENTER	SECTIONS AT SUBLEVELS #1 & #2 EL 274' & 284'	8-5-69

REVISIONS

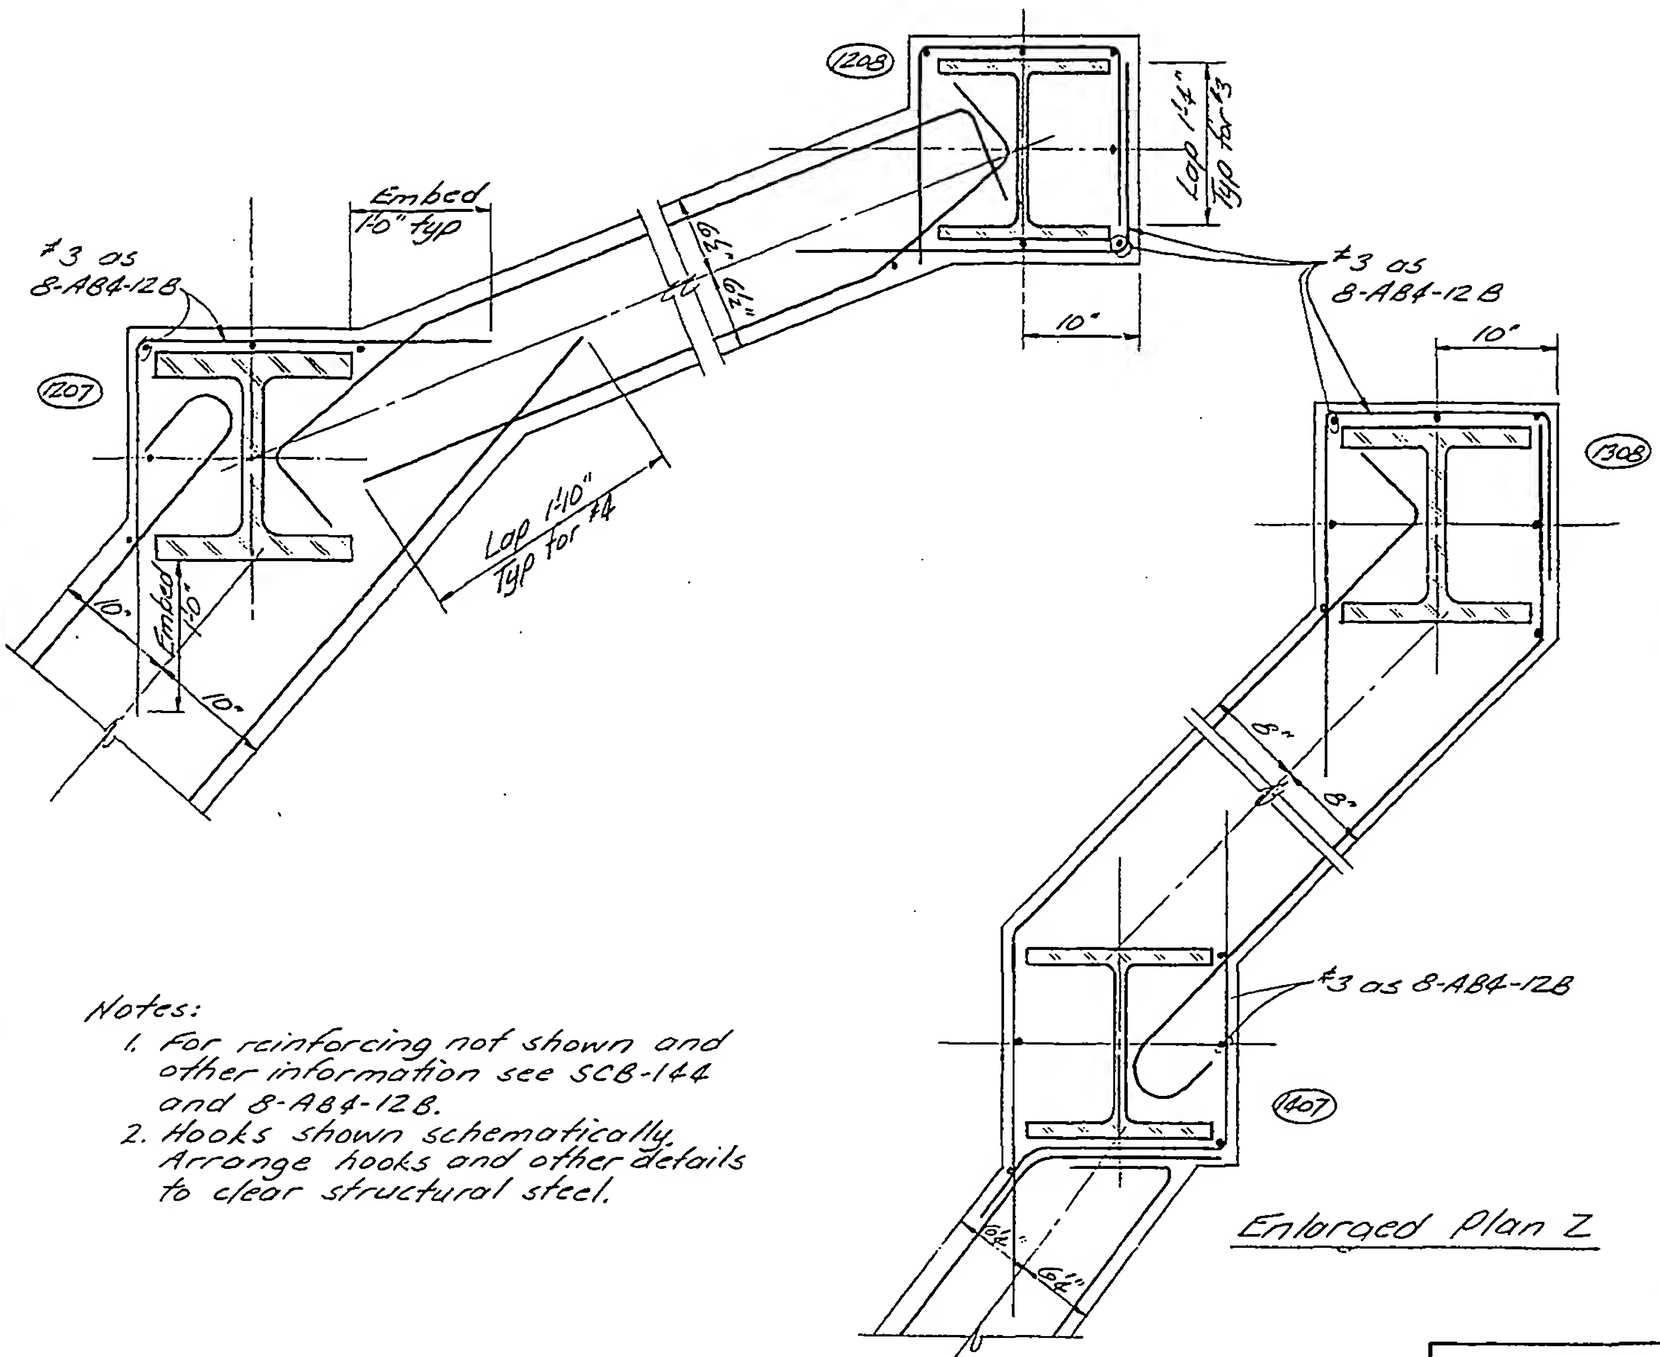

Enlarged Plan Z

Notes:
1. For reinforcing not shown and other information see SCB-144 and 8-AB4-12B.
2. Hooks shown schematically. Arrange hooks and other details to clear structural steel.

LICENSED PROFESSIONAL ENGINEER
LESLIE E. ROBERTSON
No. 34360
UNIVERSITY OF THE STATE OF NEW YORK

DESIGNED

DRAWN

REVIEWED W.A. Brewer

8-AB4-11.7