
SKILLING HELLE CHRISTIANSEN ROBERTSON — Structural & Civil Engineers

PROJECT: THE WORLD TRADE CENTER | TITLE: SECTION AT FLOOR #1 EL. 310.0 | DATA: 5-1-68

REVISIONS
10/21/68

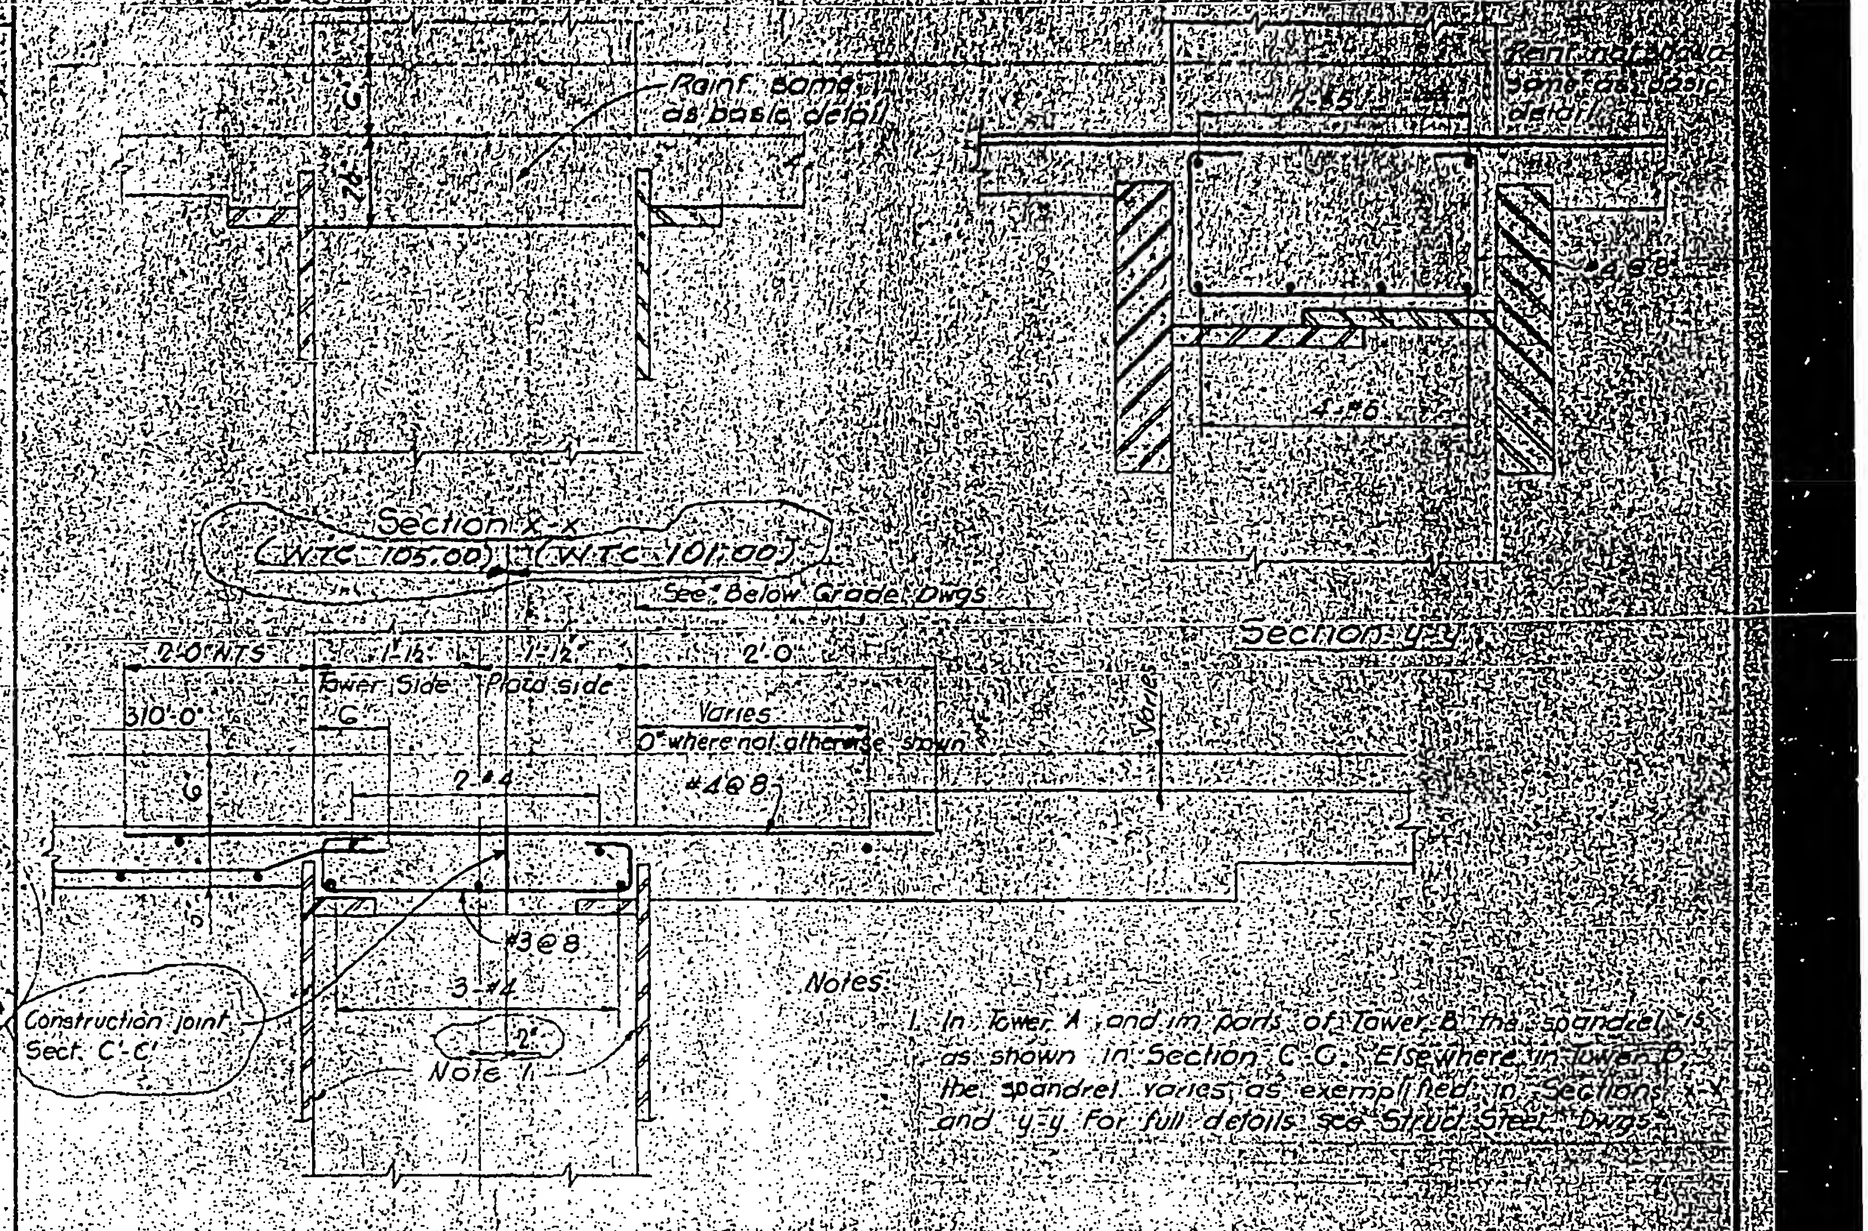


LICENSED PROFESSIONAL ENGINEER
LESLIE E. ROBERTSON
No. 8436
UNIVERSITY OF THE STATE OF NEW

Notes:

1. In Tower A, and in parts of Tower B the spandrel is as shown in Section C-C. Elsewhere in Tower B, the spandrel varies as exemplified in Sections x-x and y-y for full details see Struct Steel Dwgs.