
SKILLING, HELLE, CHRISTIANSEN, ROBERTSON — Structural & Civil Engineers

PROJECT: THE WORLD TRADE CENTER | TITLE: BUFFER WALLS | DATE: 3-25-69

REVISIONS

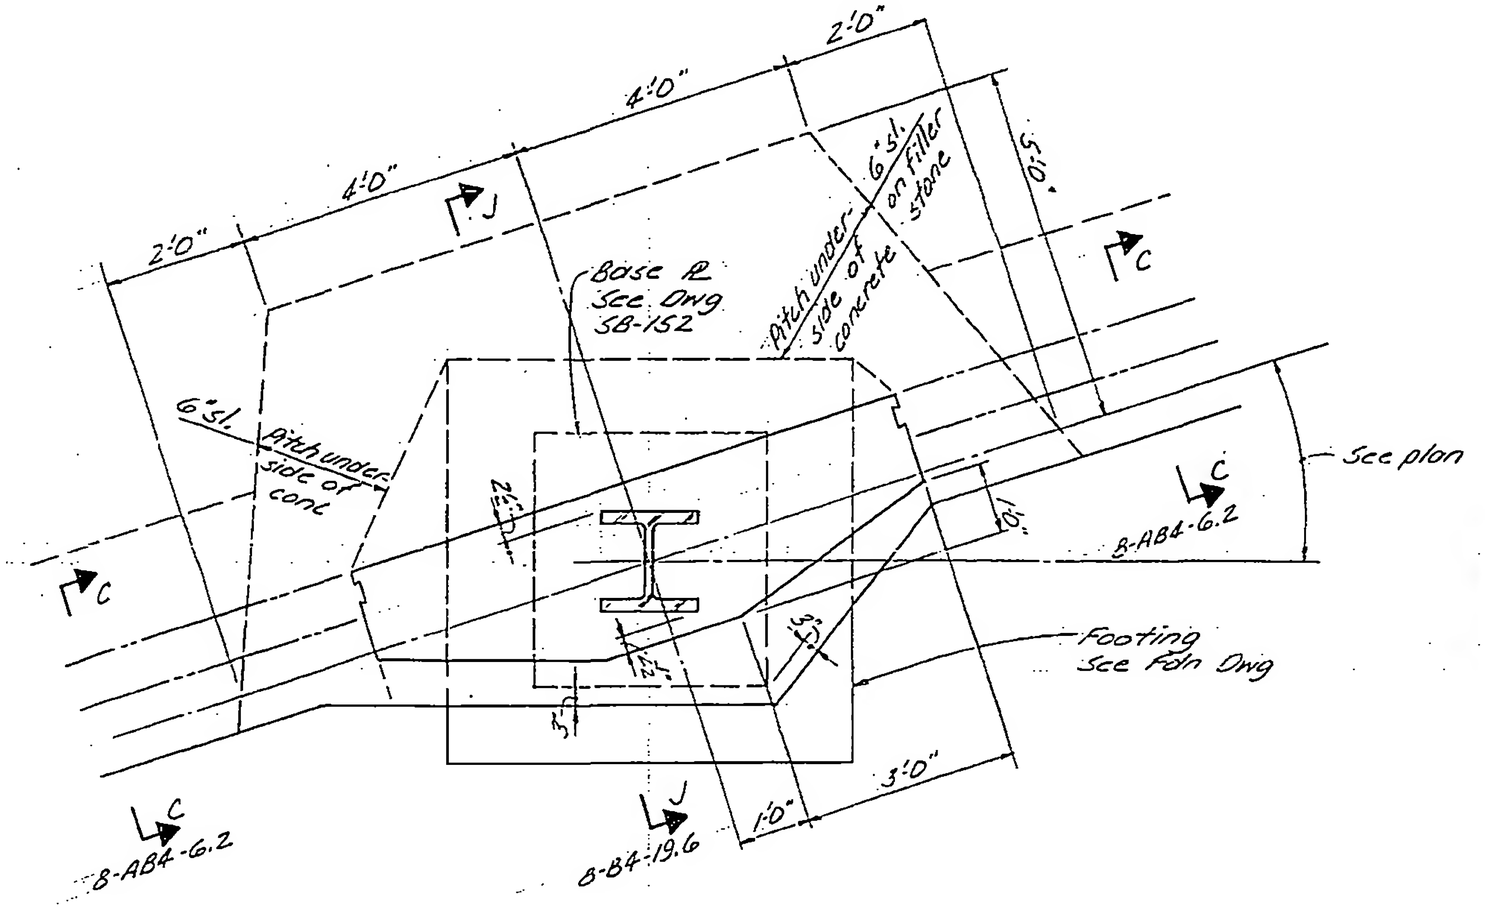

Sectional Plan G-G

Col. 1207 shown
Cols. 1205, 1206 similar

LICENSED PROFESSIONAL ENGINEER
LESLIE E. ROBERTSON
No. 34360
UNIVERSITY OF THE STATE OF NEW YORK

DESIGNED: A.L.A.
DRAWN: J. Adams
REVIEWED:

8-B4-19.5