
SKILLING - HELLE - CHRISTIANSEN - ROBERTSON Structural & Civil Engineers

PROJECT THE WORLD TRADE CENTER | TITLE BUFFER WALL DETAILS | DATE 11-7-69

REVISIONS

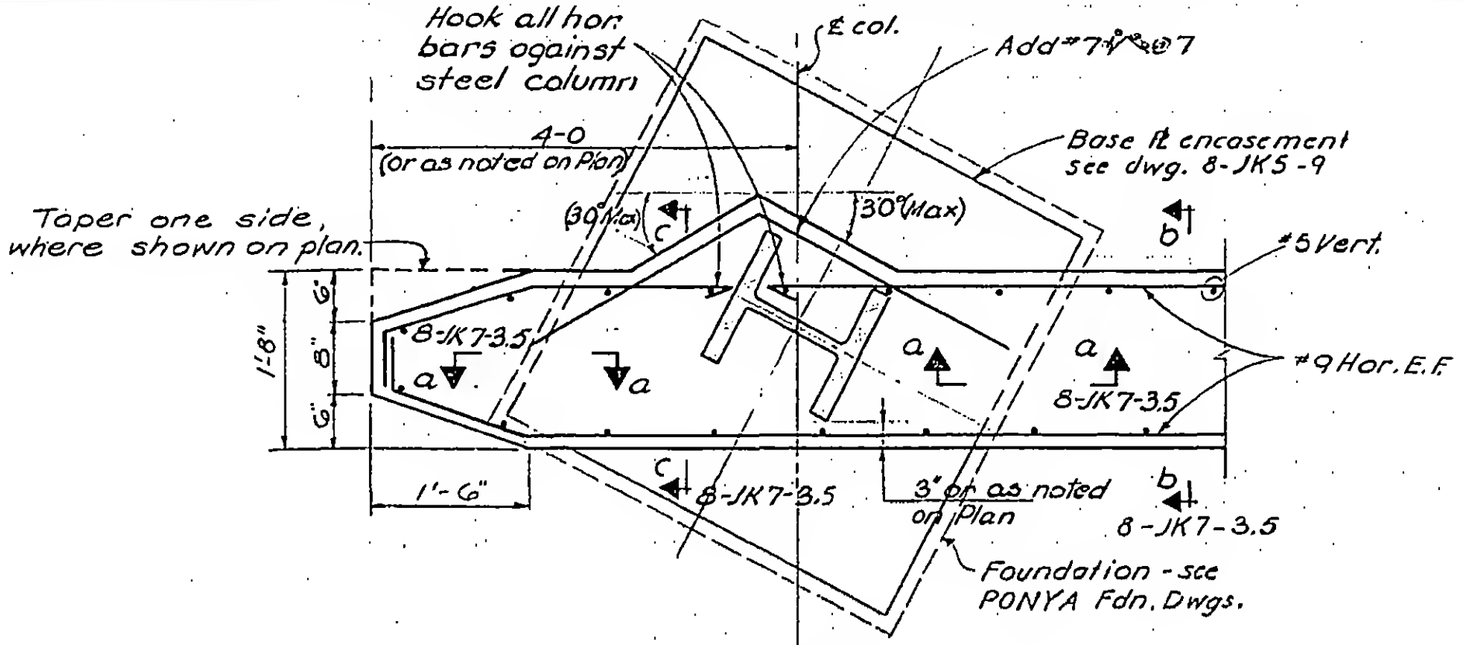

Detail-3
Plan



DRAWN S.C.

REVIEWED E.L.

8-JK7-3.4