

SKILLING, HELLE, CHRISTIANSEN, ROBERTSON — Structural & Civil Engineers

PROJECT THE WORLD TRADE CENTER | TITLE PATH PLATFORM 'A' | DATE 12-10-69

REVISIONS
1-16-70
2-10-70
3-4-70
3-12-70

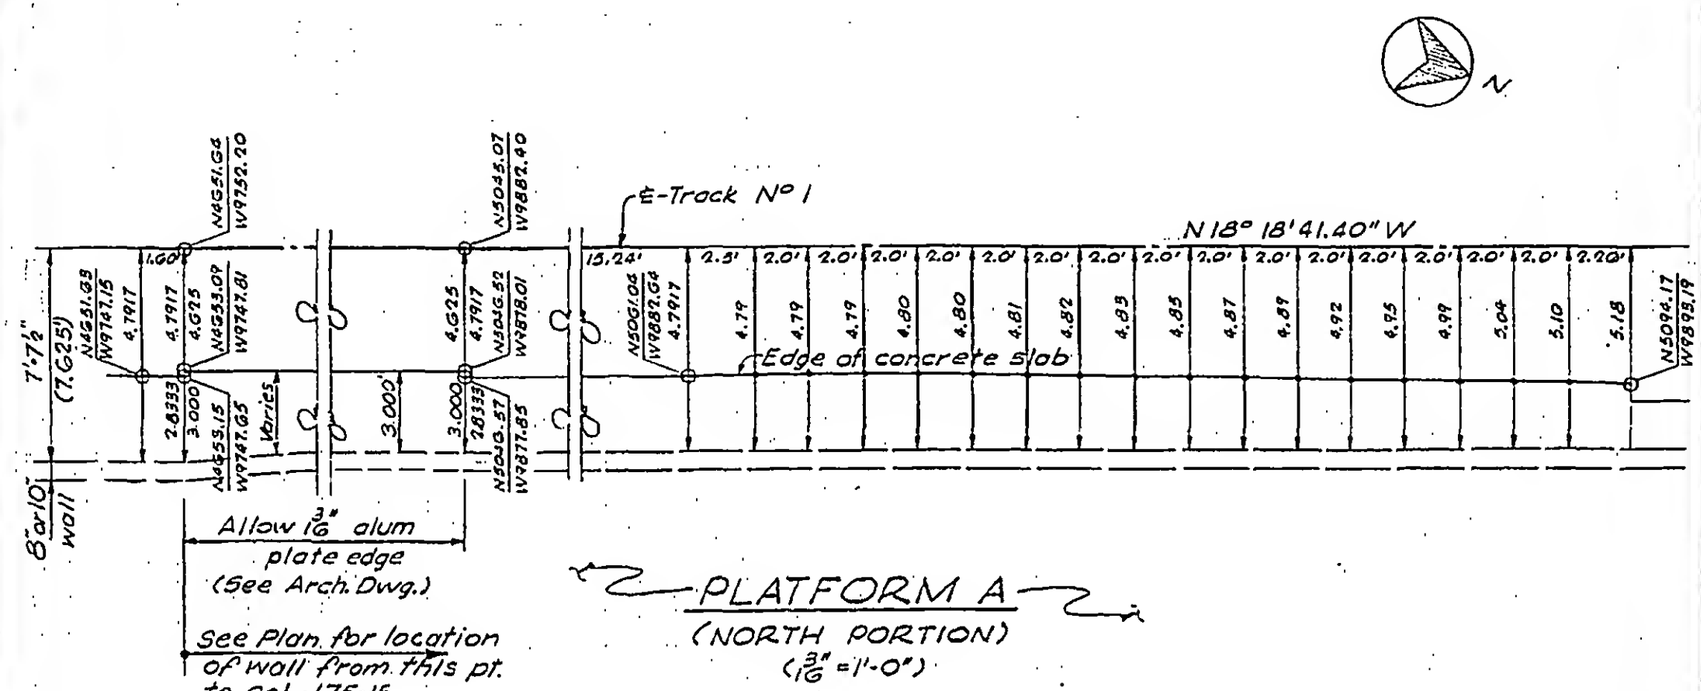

PLATFORM A
(NORTH PORTION)
(1 3/16" = 1'-0")

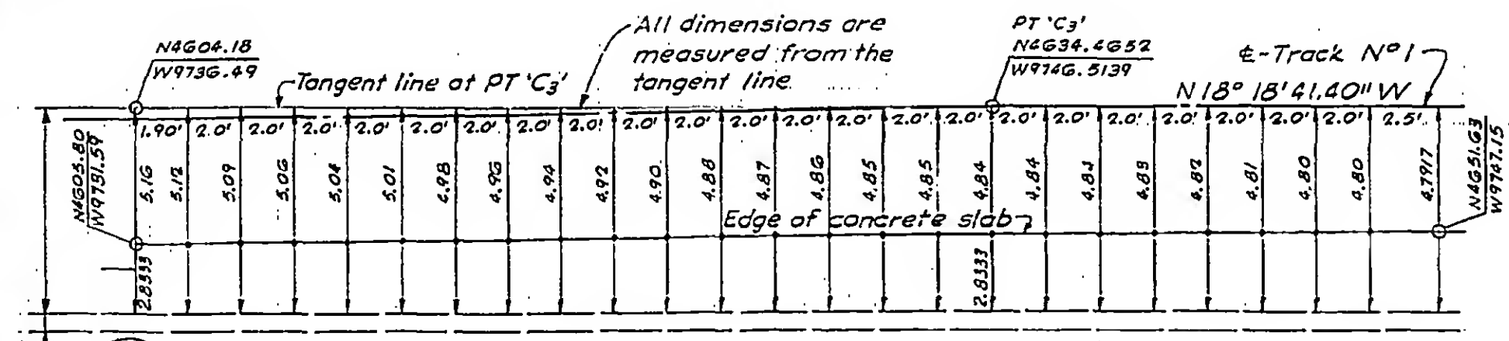

PLATFORM A
(SOUTH PORTION)
(1 3/16" = 1'-0")

DESIGNED
DRAWN G.K.
REVIEWED E.L.

REF. DWG. HM 224-68 (3-12-69)

8-JK7-4.1

LICENSED PROFESSIONAL ENGINEER — LESLIE E. ROBERTSON — No. 34960 — UNIVERSITY OF THE STATE OF NEW YORK