
SKILLING, HELLE, CHRISTIANSEN, ROBERTSON — Structural & Civil Engineers

PROJECT THE WORLD TRADE CENTER | TITLE PATH SECTIONS | DATE 12-22-69

REVISIONS

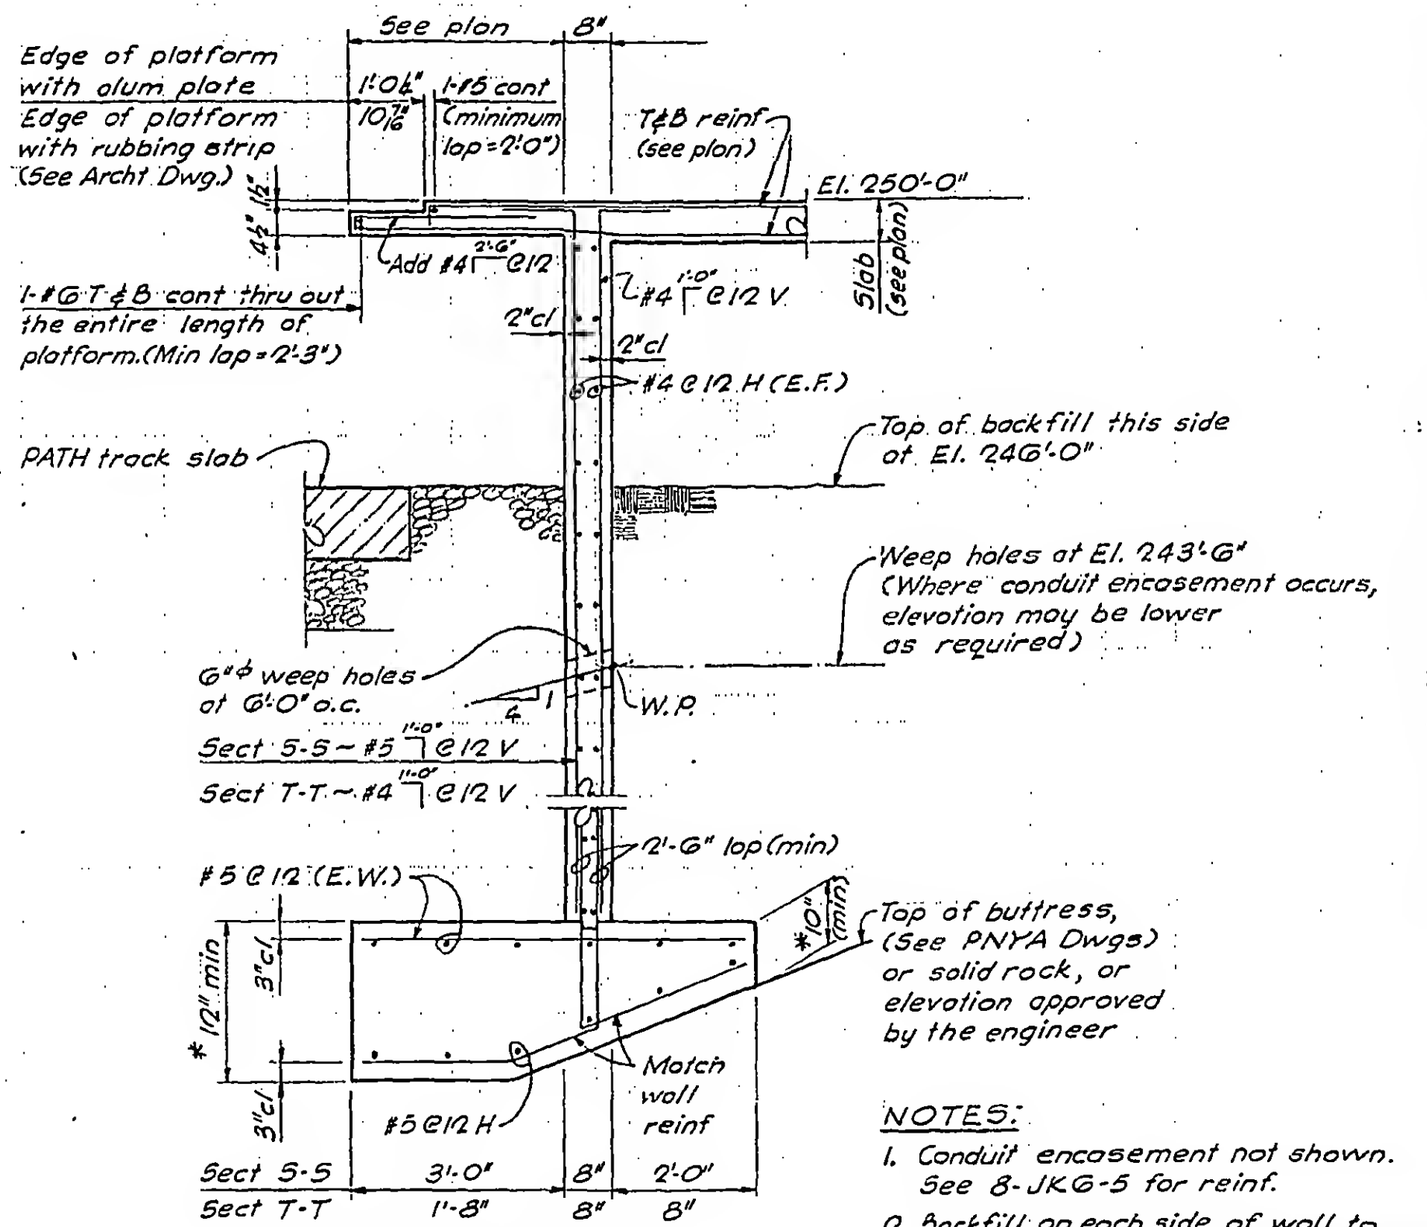

*Whichever governs

SECTION S-S
SECTION T-T
(1/2" = 1'-0")

NOTES:

1. Conduit encasement not shown. See 8-JKG-5 for reinf.
2. Backfill on each side of wall to be carried simultaneously.

LICENSED PROFESSIONAL ENGINEER — LESLIE E. ROBERTSON — No. 34380 — UNIVERSITY OF THE STATE OF NEW YORK

DESIGNED

DRAWN G.K.

REVIEWED E.L.

8-JK7-5.14