

SKILLING, HELLE, CHRISTIANSEN, ROBERTSON — Structural & Civil Engineers

PROJECT THE WORLD TRADE CENTER | TITLE PATH SECTIONS | DATE 12-22-69


REVISIONS

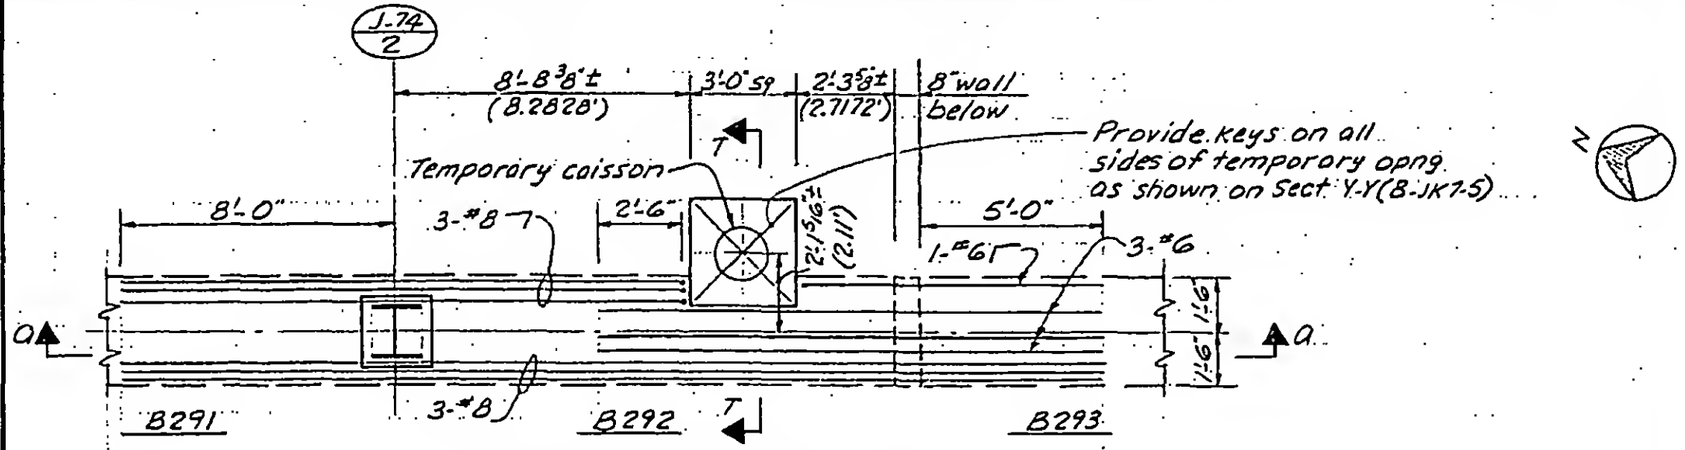

PLAN SHOWING TOP BARS
(4" = 1'-0")

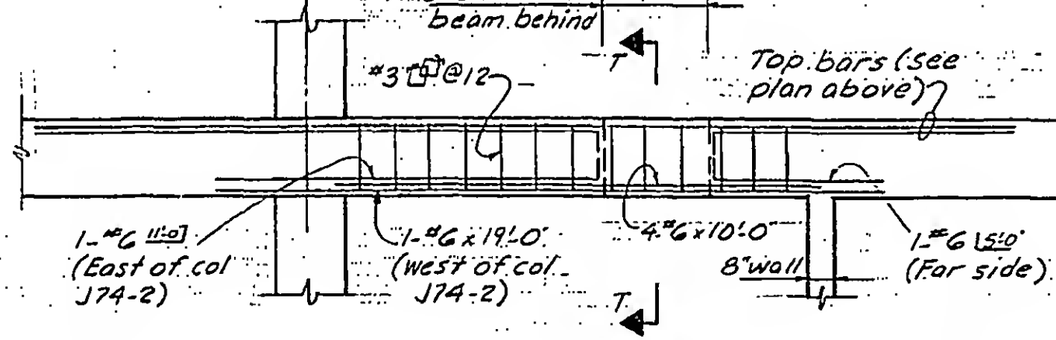

SECTION a-a
(4" = 1'-0")

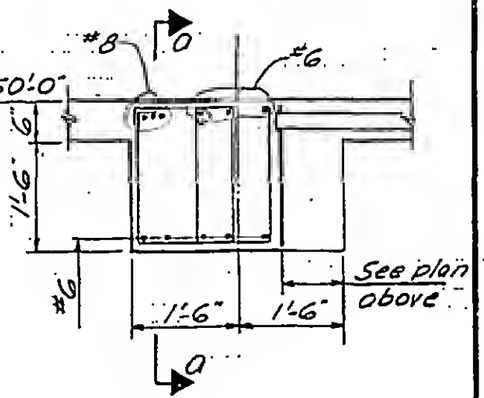

SECTION T-T
(1/2" = 1'-0")
(See plan above for top bars)

LICENSED PROFESSIONAL ENGINEER — LESLIE E. ROBERTSON — No. 34360 — UNIVERSITY OF THE STATE OF NEW YORK

DESIGNED E. LIU

DRAWN A. FRANQUI

REVIEWED

8-JK7-6.13