
SKILLING, HELLE, CHRISTIANSEN, ROBERTSON — Structural & Civil Engineers

PROJECT: THE WORLD TRADE CENTER | TITLE: PATH SECTIONS | DATE: 2-25-70

REVISIONS

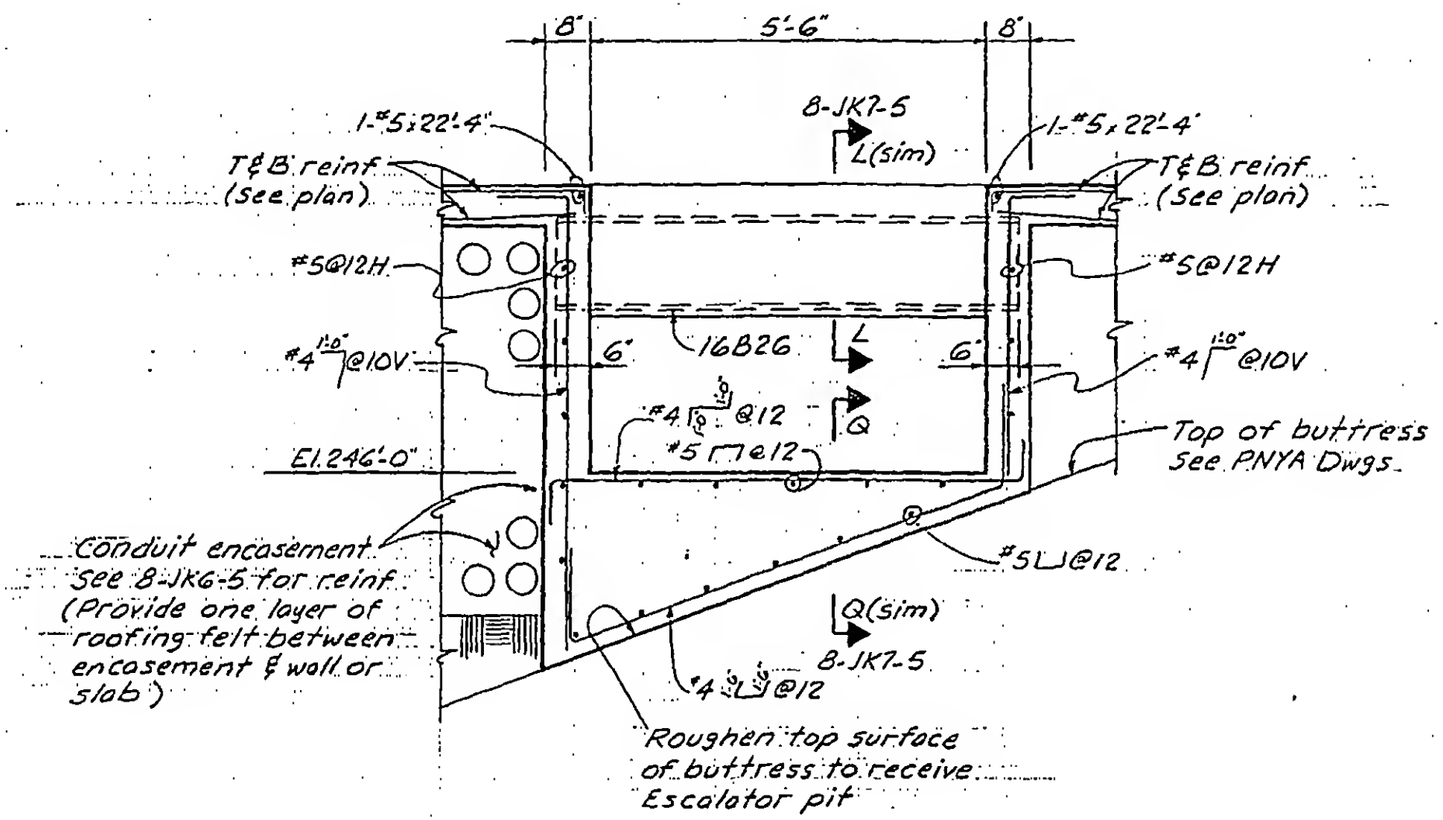

SECTION V-V

LICENSED PROFESSIONAL ENGINEER — LESLIE E. ROBERTSON — No. 34360 — UNIVERSITY OF THE STATE OF NEW YORK

DESIGNED: K.H

DRAWN: A.L.F

REVIEWED: E.L.

1/2"=1'-0"

8-JK7-6.15