
SKILLING, HELLE, CHRISTIANSEN, ROBERTSON Structural & Civil Engineers

PROJECT THE WORLD TRADE CENTER | TITLE PATH SECTIONS | DATE 3-4-70

REVISIONS

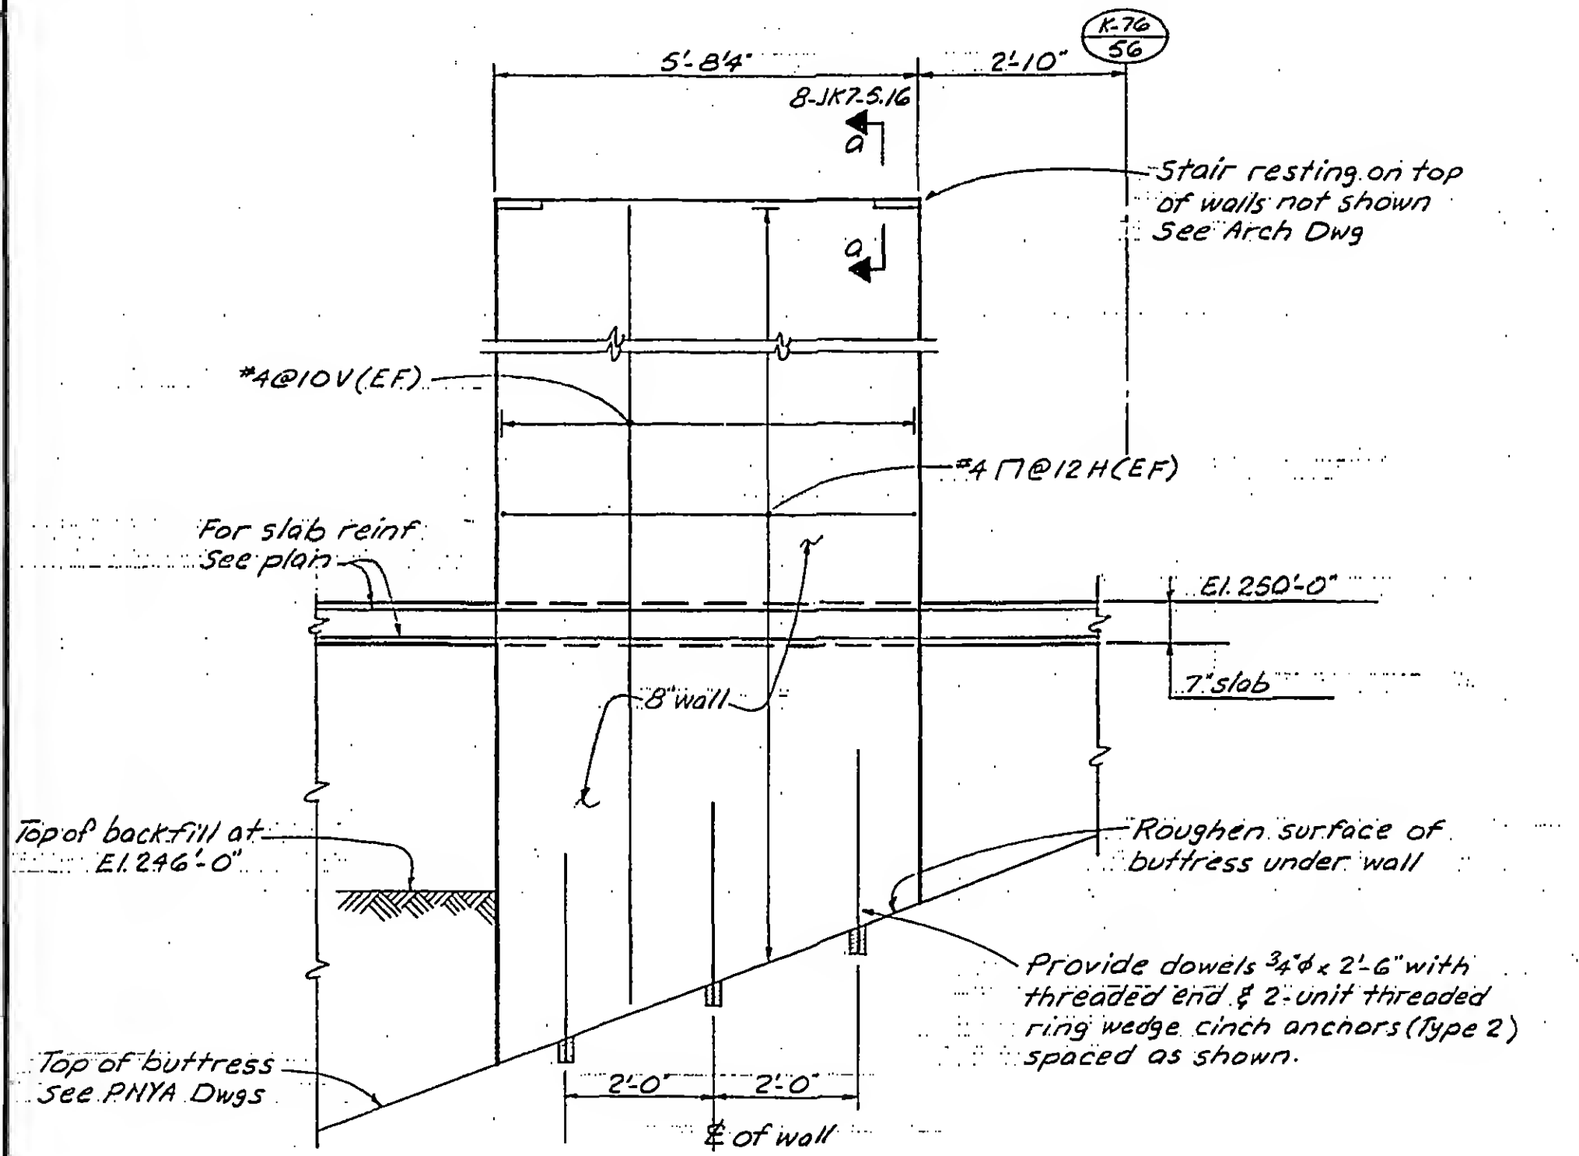

SECTION W-W
(1"2"=1'-0")

Note:
Provide opng in 8" wall for duct bank (12 conduits)

LICENSED PROFESSIONAL ENGINEER
LESLIE E. ROBERTSON
No. 34360
UNIVERSITY OF THE STATE OF NEW YORK

DESIGNED K.H.
DRAWN A.L.F.
REVIEWED E.L.

8-JK7-6.16