
SKILLING, HELLE, CHRISTIANSEN, ROBERTSON — Structural & Civil Engineers

PROJECT THE WORLD TRADE CENTER | TITLE SECTIONS AT EL. 264'-0" | DATE 7/10/69


REVISIONS

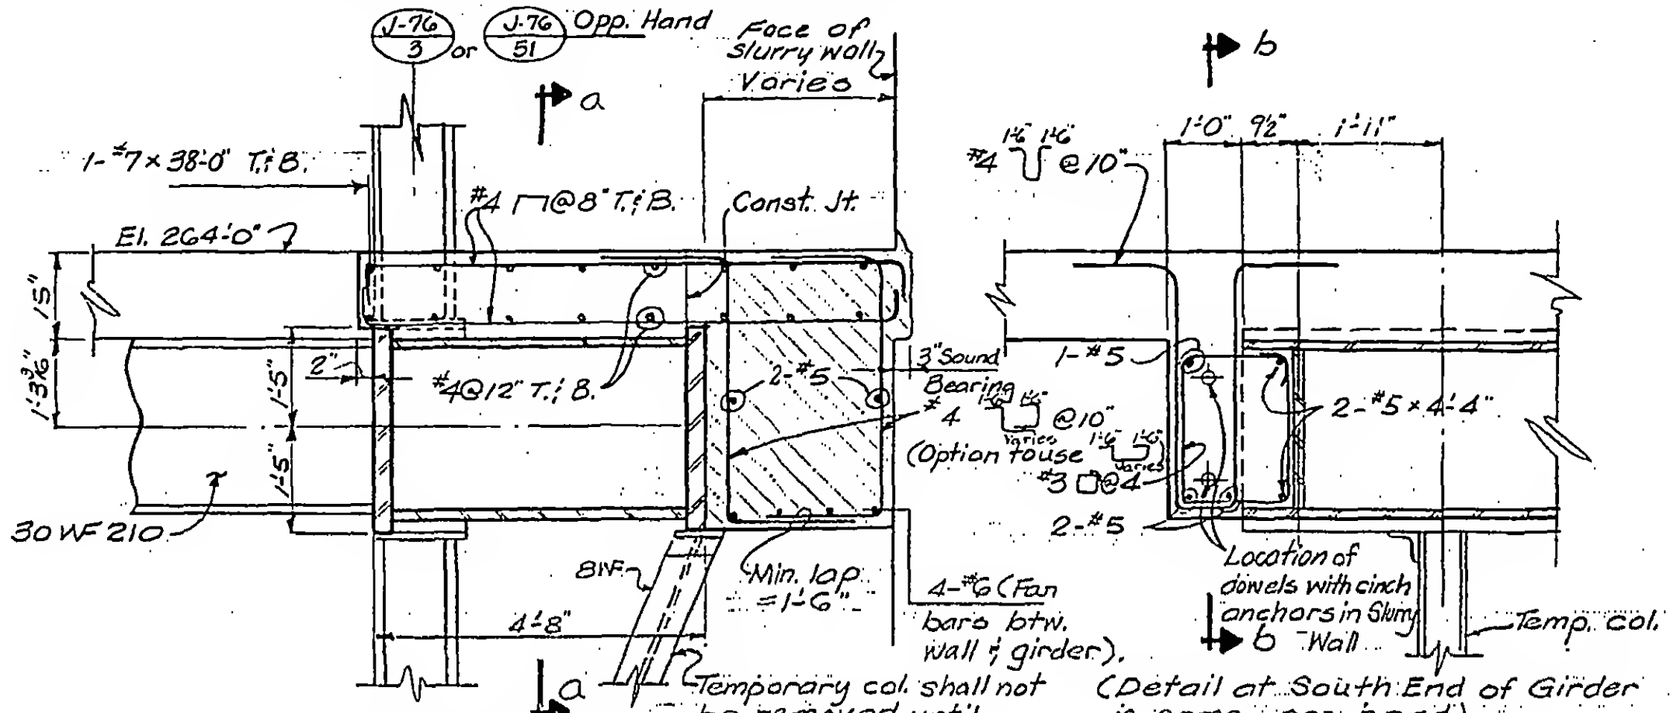

Section U-U
(½" = 1'-0")

(Detail at South End of Girder is same, opp. hand).

Section a-a
(½" = 1'-0")

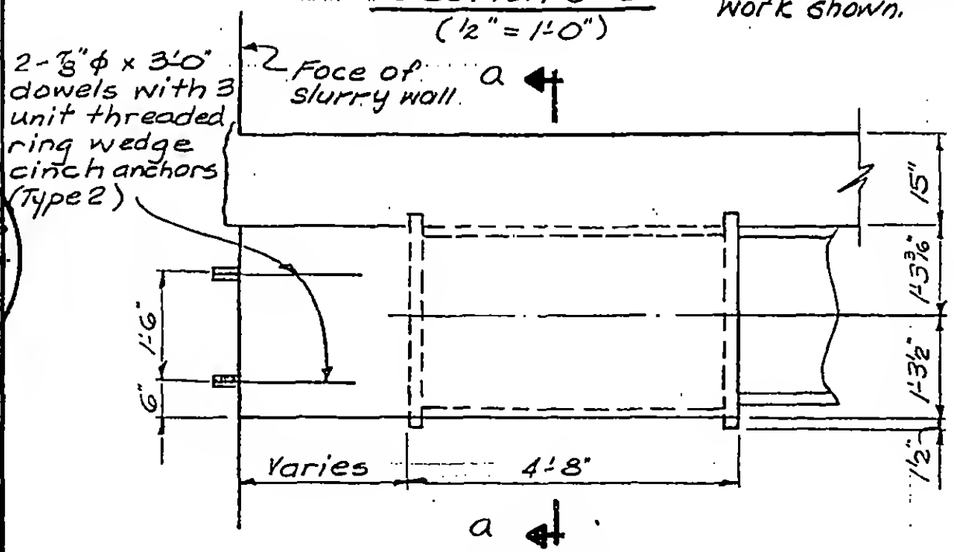

Section b-b
(½" = 1'-0")

NOTES:

1.) All concrete to have f'_c = 4000 psi.
2.) Shaded area shall be poured together with the joint btw. floor and slurry wall as shown on Detail 8-JK5-2.4. Contractors option to pour this whole area over top of steel girder at a later stage.
3.) See 8-JK5-2.4 for further notes refering keys cut in slurry wall.

LICENSED PROFESSIONAL ENGINEER — LESLIE E. ROBERTSON — No. 34360 — UNIVERSITY OF THE STATE OF NEW YORK

DESIGNED

DRAWN G. STANTON

REVIEWED E.L.

8-JK7-7.12