
SKILLING, HELLE, CHRISTIANSEN, ROBERTSON — Structural & Civil Engineers

PROJECT: THE WORLD TRADE CENTER | TITLE: SECTIONS AT EL. 264'-0" | DATE: 2-25-70

REVISIONS

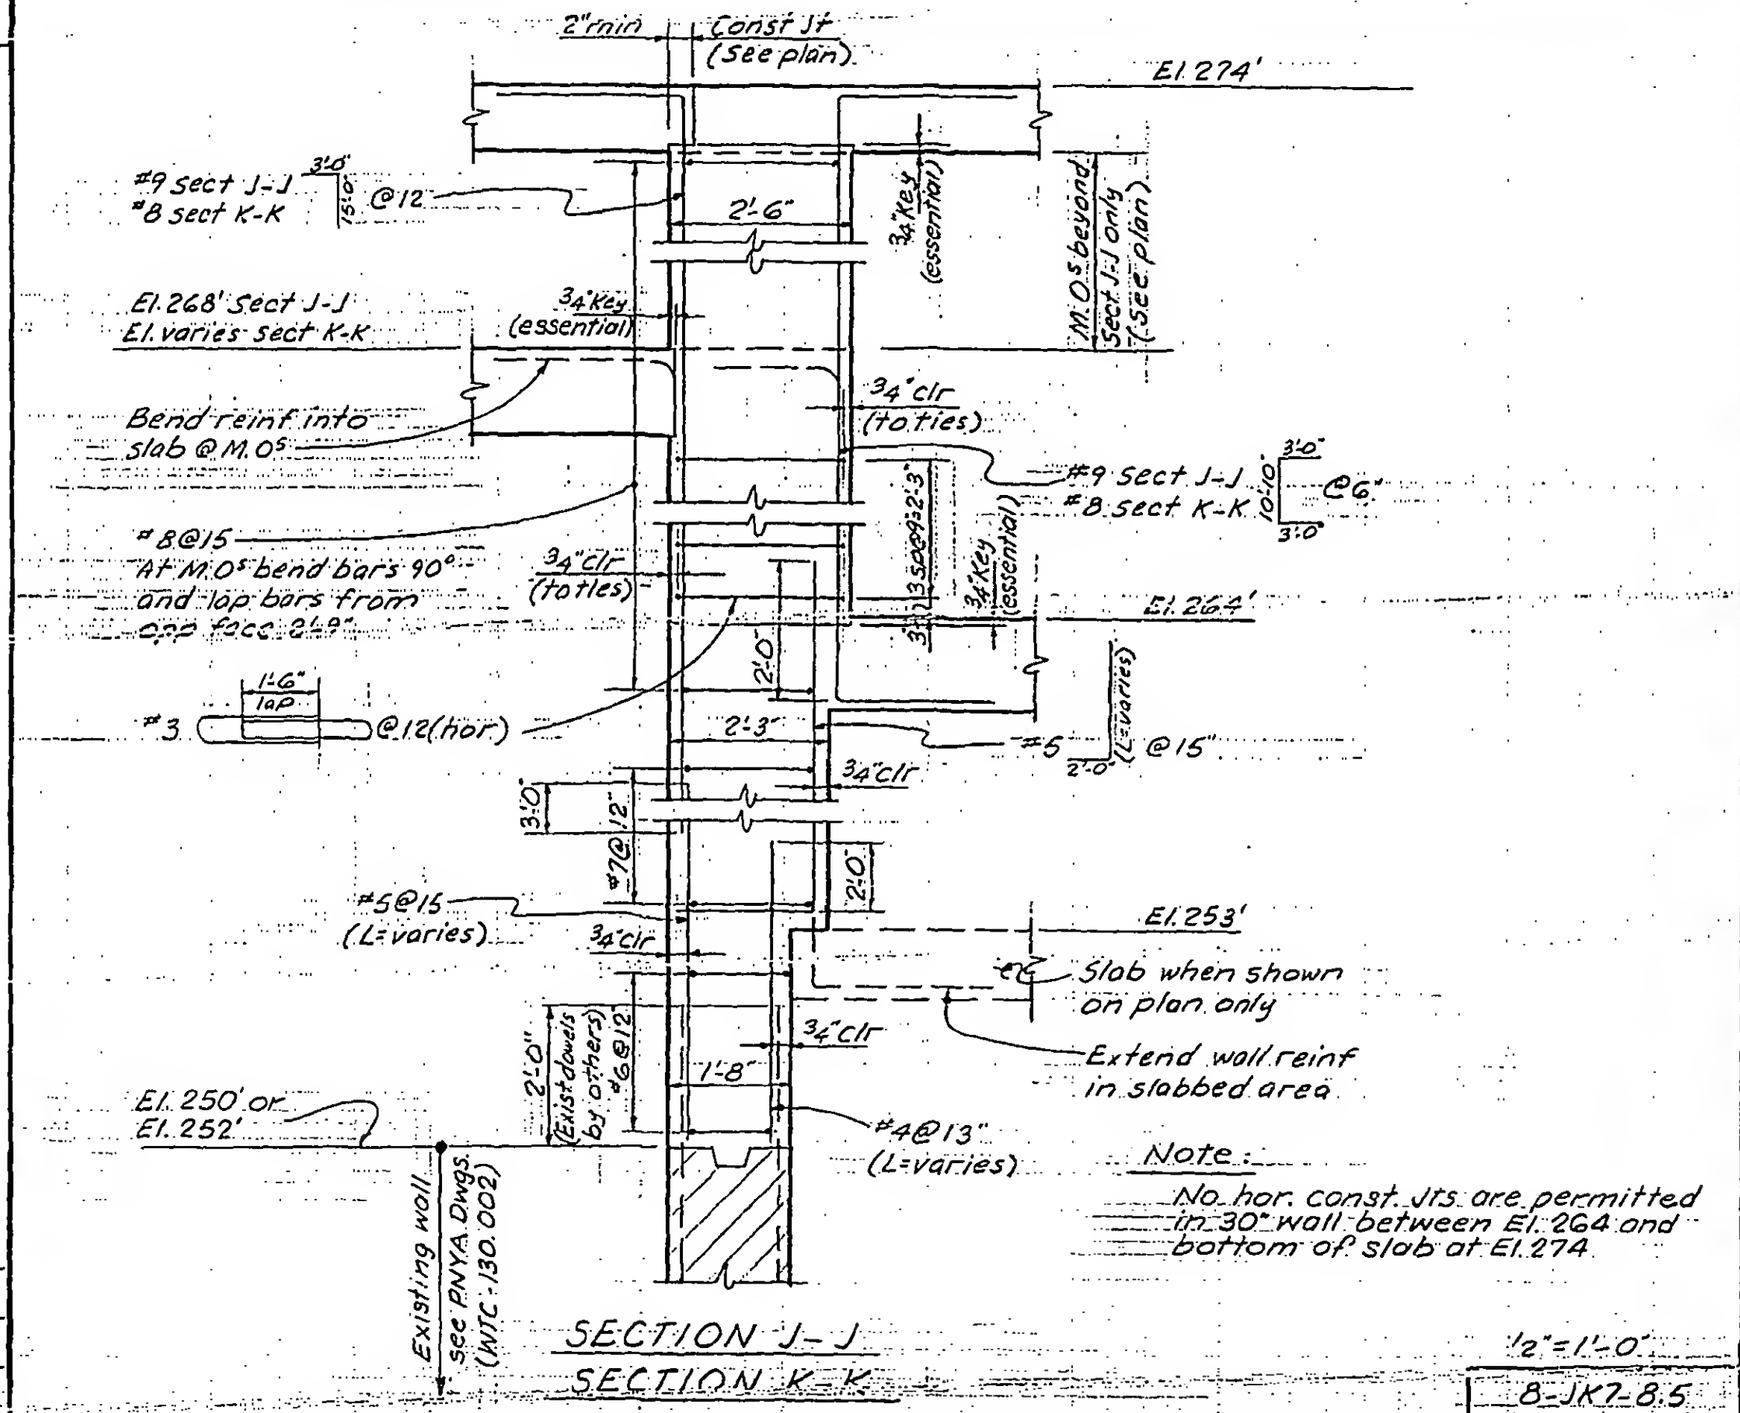

SECTION J-J

SECTION K-K

1/2"=1'-0"

Note:

No hor. const. Jts. are permitted in 30" wall between El. 264 and bottom of slab at El. 274

LICENSED PROFESSIONAL ENGINEER — LESLIE E. ROBERTSON — No. 34360 — UNIVERSITY OF THE STATE OF NEW YORK

DESIGNED: T. O'NEILL

DRAWN: A. FRANQUI

REVIEWED: E.L.

8-JK7-8.5