
SKILLING, HELLE, CHRISTIANSEN, ROBERTSON — Structural & Civil Engineers

PROJECT: THE WORLD TRADE CENTER | TITLE: ELEVATOR C9 - SECTIONS | DATE: 4-29-69

REVISIONS
5-26-69
9-29-69
10-8-69
3-31-70

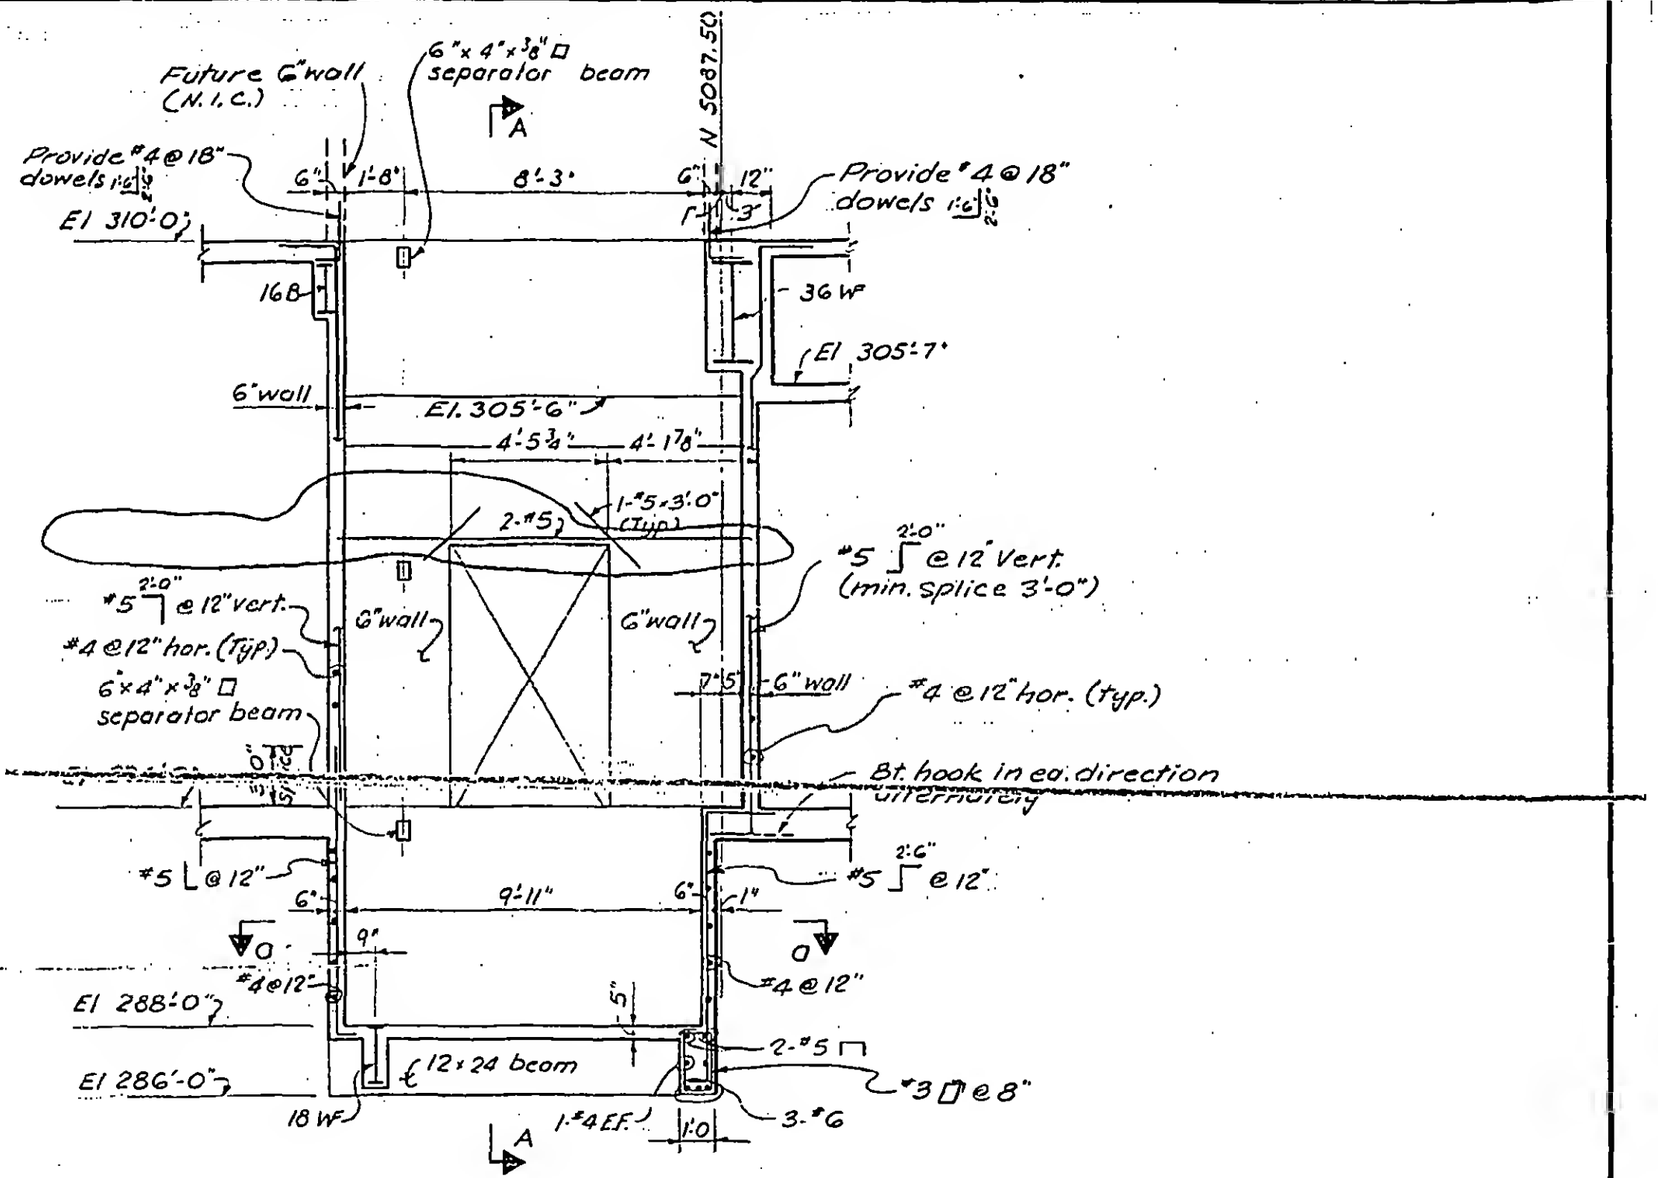

Section b-b

DESIGNED
DRAWN E. Smith
REVIEWED E.L.

LICENSED PROFESSIONAL ENGINEER — LESLIE E. ROBERTSON JR. — No. 34266 — STATE OF NEW YORK

8-JK7-10.3