
WORTHINGTON, SKILLING, HELLE & JACKSON — Civil & Structural Engineers

PROJECT: THE WORLD TRADE CENTER | TITLE: TYPICAL FLAT SLAB DETAILS - WITH DROP PANELS | DATE: 5-1-68

REVISIONS
12-18-68
1-22-69
2-14-69

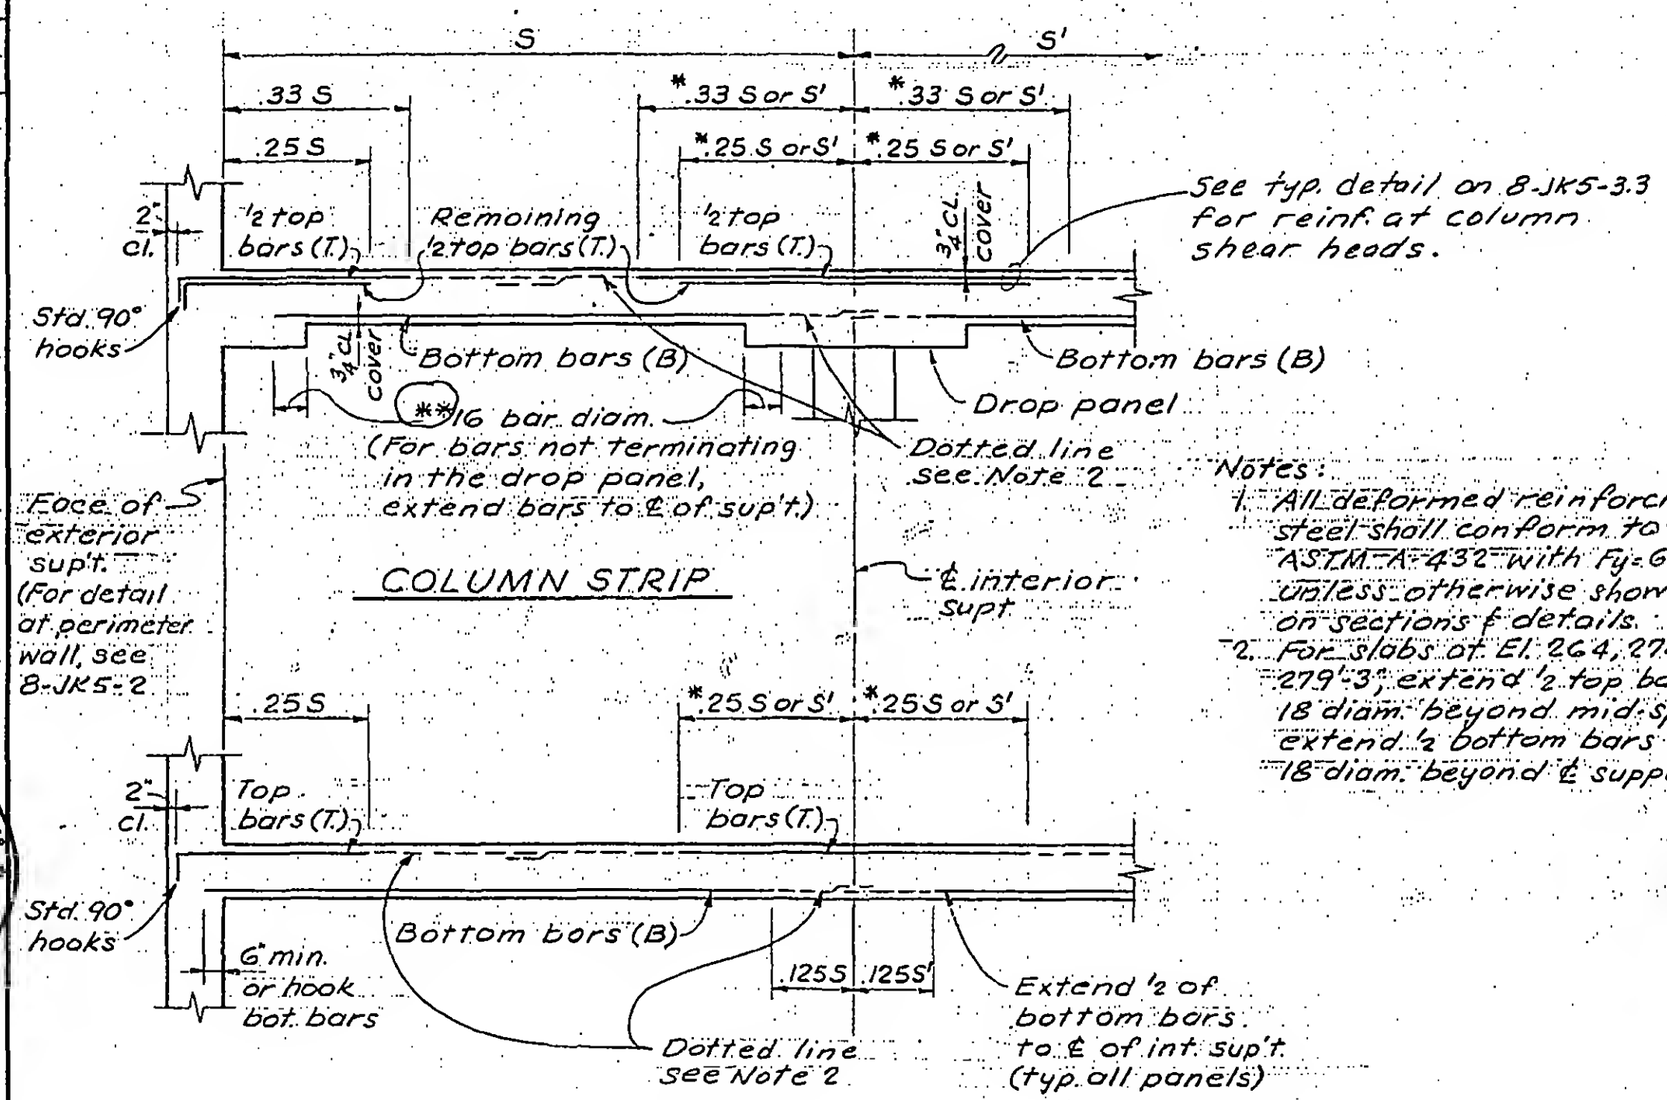

Notes:
1. All deformed reinforcing steel shall conform to ASTM-A-432 with Fy=60ksi unless otherwise shown on sections & details.
2. For slabs at El. 264, 274 & 279'-3", extend ½ top bars 18 diam. beyond mid-span, extend ½ bottom bars 18 diam. beyond ℄ support.

LICENSED PROFESSIONAL ENGINEER — LESLIE E. ROBERTSON — No. 34360 — UNIVERSITY OF THE STATE OF NEW YORK

DRAWN: S.C.
REVIEWED: J.M. & E.L.

* S or S' whichever is longer
** For bars not terminating in drop panel, extend bars as shown for panels without drops (see 8-JK5-3.2).

8-JK5-3.1