
WORTHINGTON, SKILLING, HELLE & JACKSON — Civil & Structural Engineers


PROJECT THE WORLD TRADE CENTER | TITLE TYP. DETAIL -- ONE-WAY SLAB OVER STEEL STRUCT. | DATE 5-1-68

REVISIONS

12-18-68

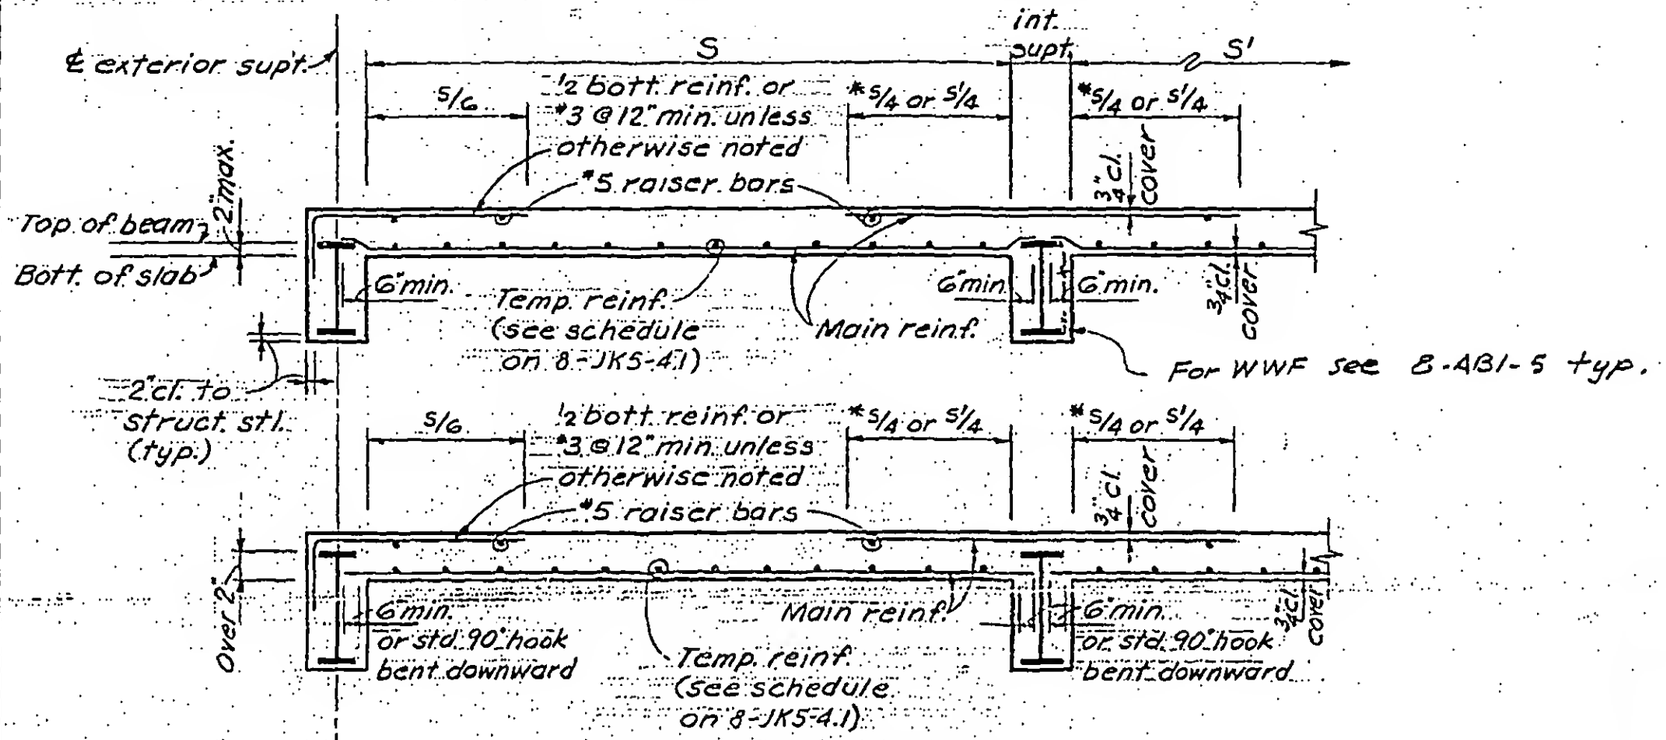

TYPICAL ONE-WAY SLAB
(with concrete fire-proofing to steel beams)

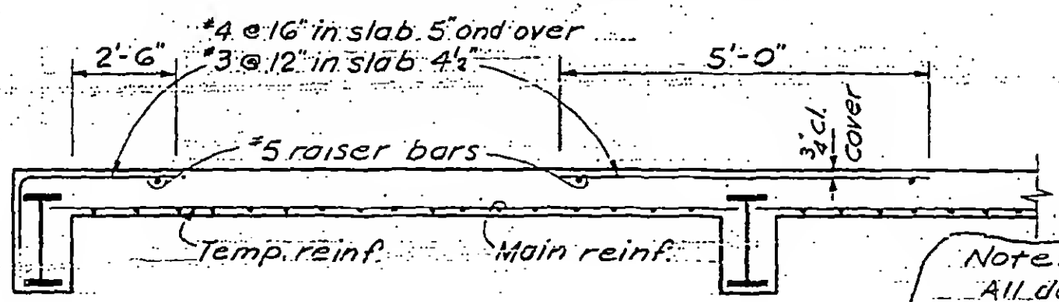

TOP BARS WHERE MAIN SLAB REINF. IS PARALLEL TO SUPPORT

Note:
All deformed reinforcing steel shall conform to ASTM A-432 with f_y = 60 ksi unless otherwise shown on sections or details.

LICENSED PROFESSIONAL ENGINEER — LESLIE E. ROBERTSON — No. 34360 — UNIVERSITY OF THE STATE OF NEW YORK

DRAWN S.C.

REVIEWED J.M.H. & E.L.

* S or S' whichever is larger.

8-JK5-4.2