
SKILLING - HELLE - CHRISTIANSEN - ROBERTSON Structural & Civil Engineers


PROJECT THE WORLD TRADE CENTER | TITLE TYP. CONSTRUCTION JOINTS FOR FLAT SLABS | DATE 5-1-68

REVISIONS
12-18-68
6-6-69

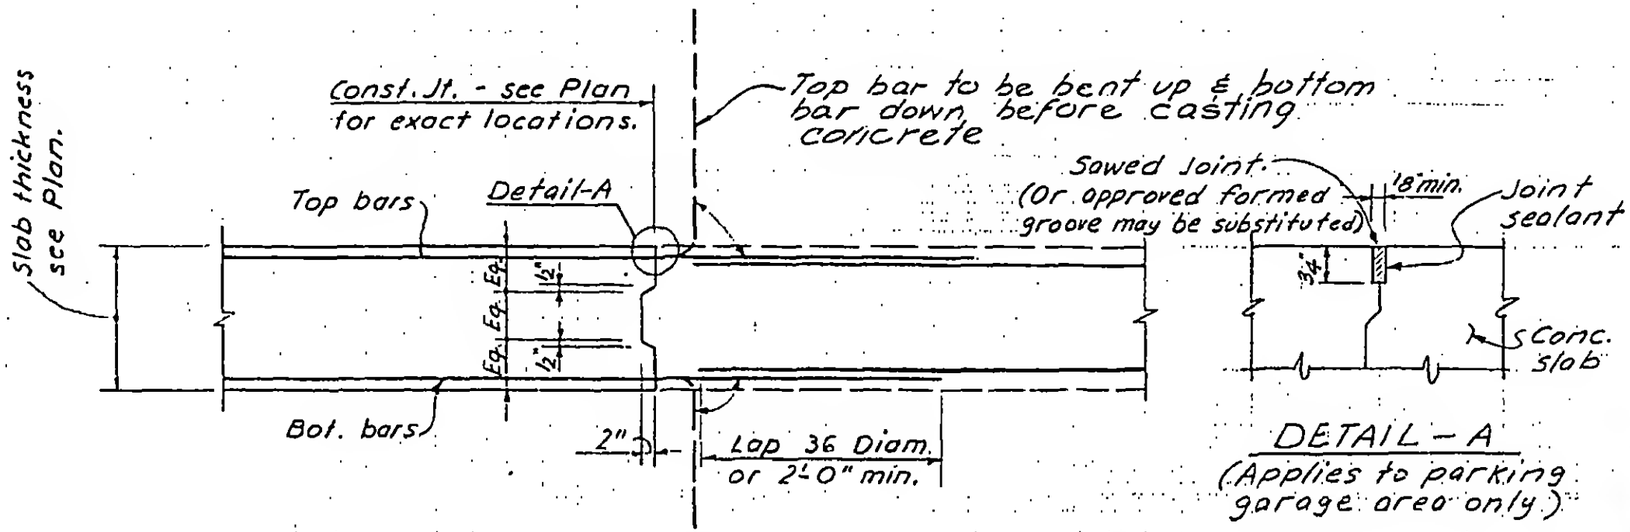

DETAIL - A
(Applies to parking garage area only.)

Construction Joint Adjacent to Existing Path Tube

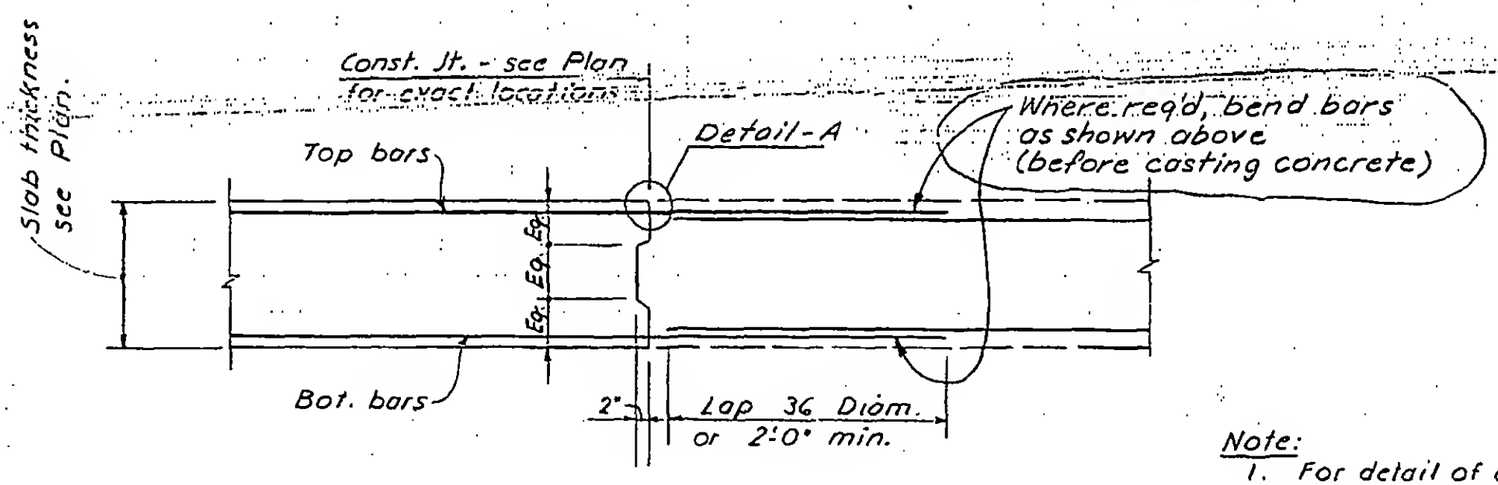

Note:
1. For detail of const. joints at El. 264, see 8-AB4-9.1

Typical Construction Joint Detail

LICENSED PROFESSIONAL ENGINEER
LESLIE E. ROBERTSON
No. 34360
UNIVERSITY OF THE STATE OF NEW YORK

DRAWN
S.C.
REVIEWED
J.M. & E.L.

8-JK5-6