
SKILLING, HELLE, CHRISTIANSEN, ROBERTSON — Structural & Civil Engineers

PROJECT: THE WORLD TRADE CENTER | TITLE: COLUMN BASE PLATE AND FOOTING | DATE: 12-10-71

REVISIONS

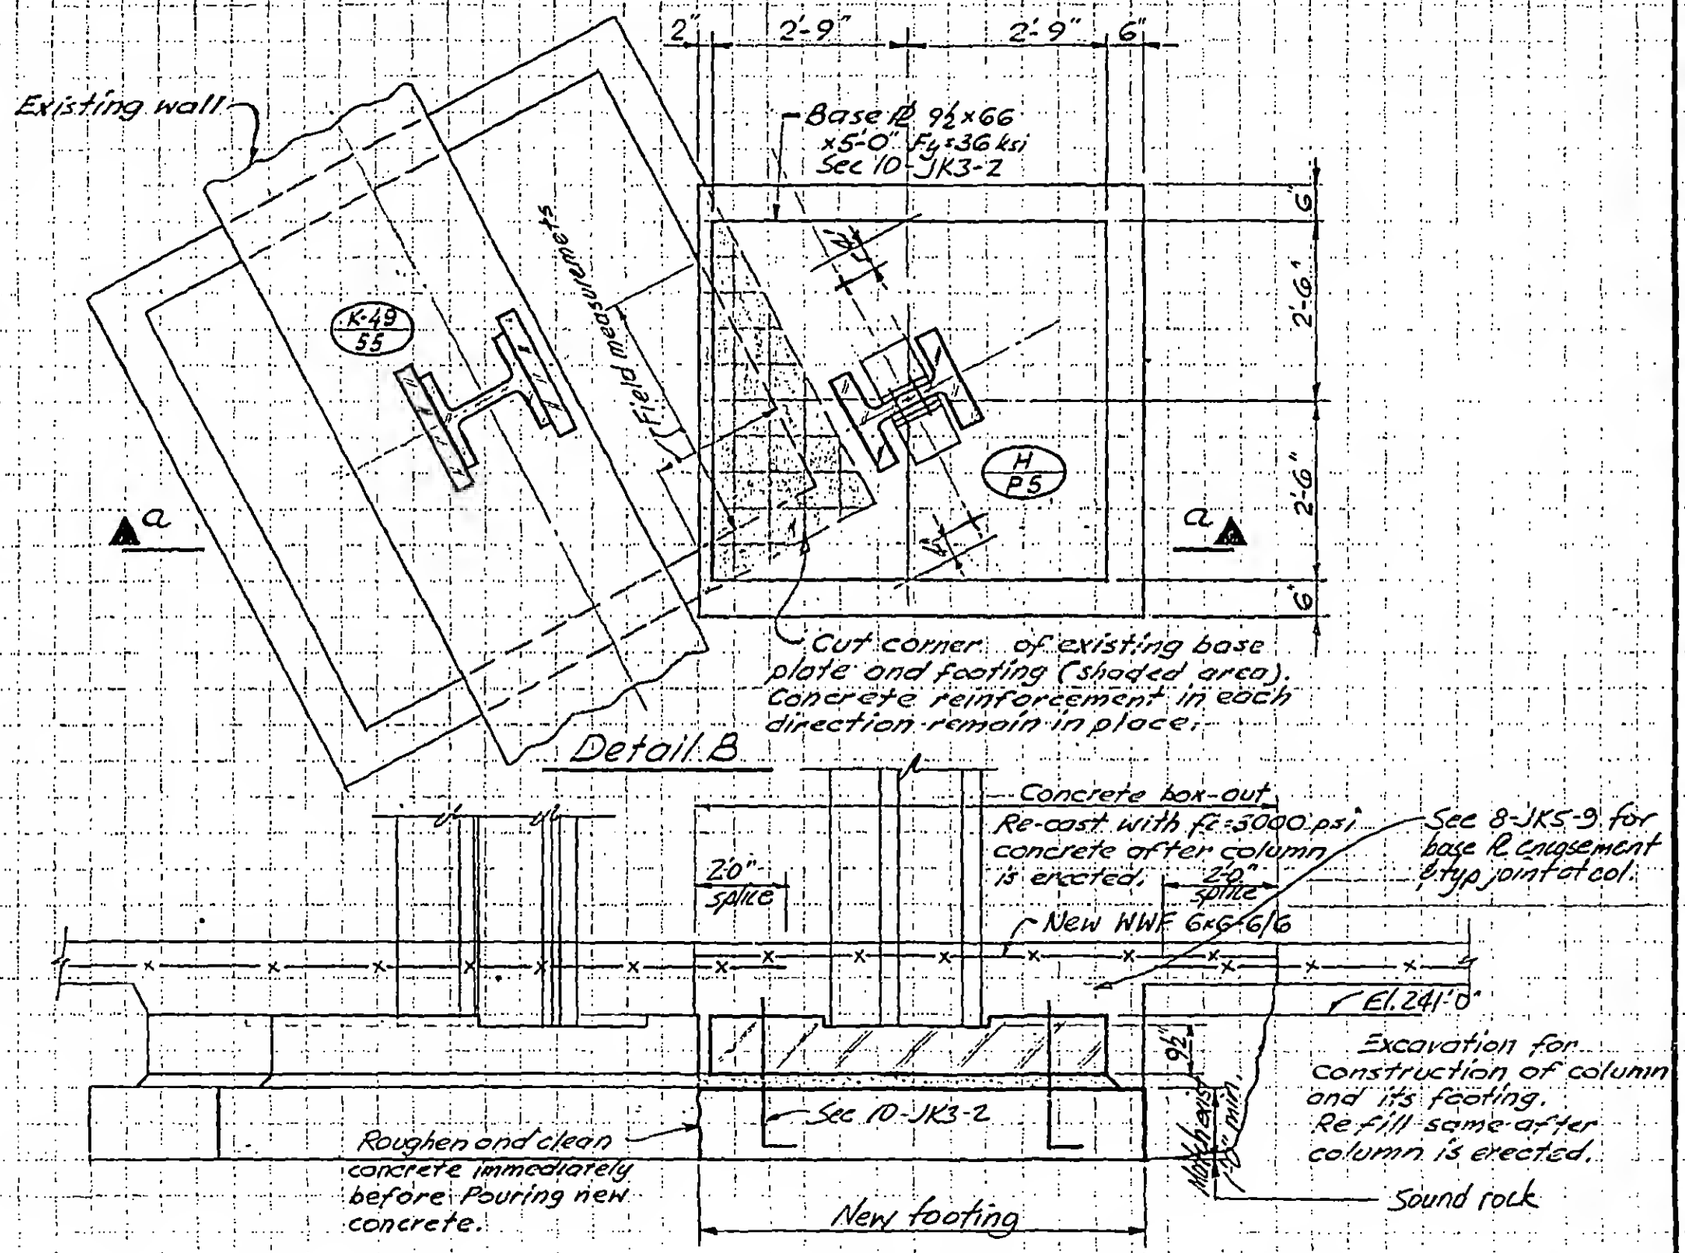

Section a-a

DESIGNED: K C

DRAWN: J. Gricius

REVIEWED:

8-JK5-9.3