
SKILLING - HELLE - CHRISTIANSEN - ROBERTSON Structural & Civil Engineers

PROJECT THE WORLD TRADE CENTER | TITLE TYPICAL SLAB ON GRADE DETAILS | DATE 5-1-68

REVISIONS

10-6-69 GEN. REV.

See Plan & Det 1 on 8-JK5-10.3 for detail of slab to wall connection other than shown

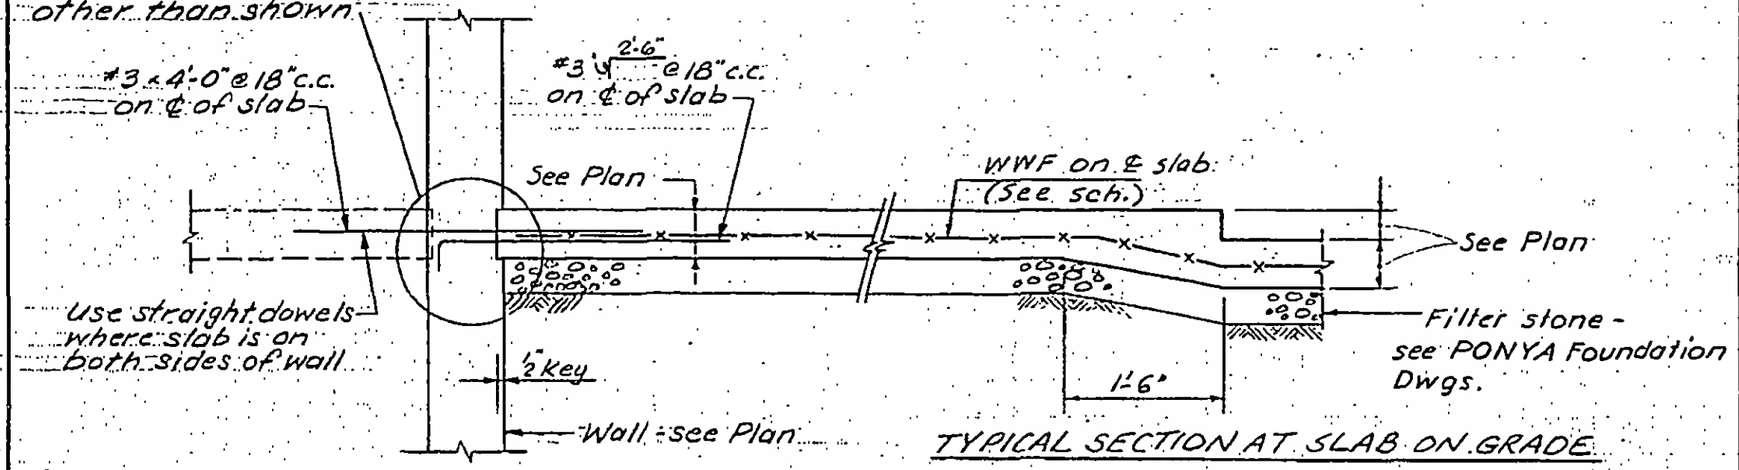

TYPICAL SECTION AT SLAB ON GRADE

SCHEDULE	
Slab thickn. t	W. W. F. REINFORCING
3"	6 x 6 - 10/10
6"	6 x 6 - 6/6
8"	6 x 6 - 4/4
10"	6 x 6 - 3/3
12"	4 x 4 - 4/4
Over 12"	1 layer of 4 x 4 - 4/4 for each 12" or portion thereof of slab thickness

LICENSED PROFESSIONAL ENGINEER — LESLIE E. ROBERTSON — No. 34360 — UNIVERSITY OF THE STATE OF NEW YORK

DRAWN S.C.

REVIEWED E.L.

8 - JK5 - 10.1