
SKILLING, HELLE, CHRISTIANSEN, ROBERTSON — Structural & Civil Engineers

PROJECT: THE WORLD TRADE CENTER | TITLE: FOUNDATION UNDER EMERGENCY GENERATOR EG-1, EG-2 & EG-3 | DATE: 3-5-71

REVISIONS
4-22-71

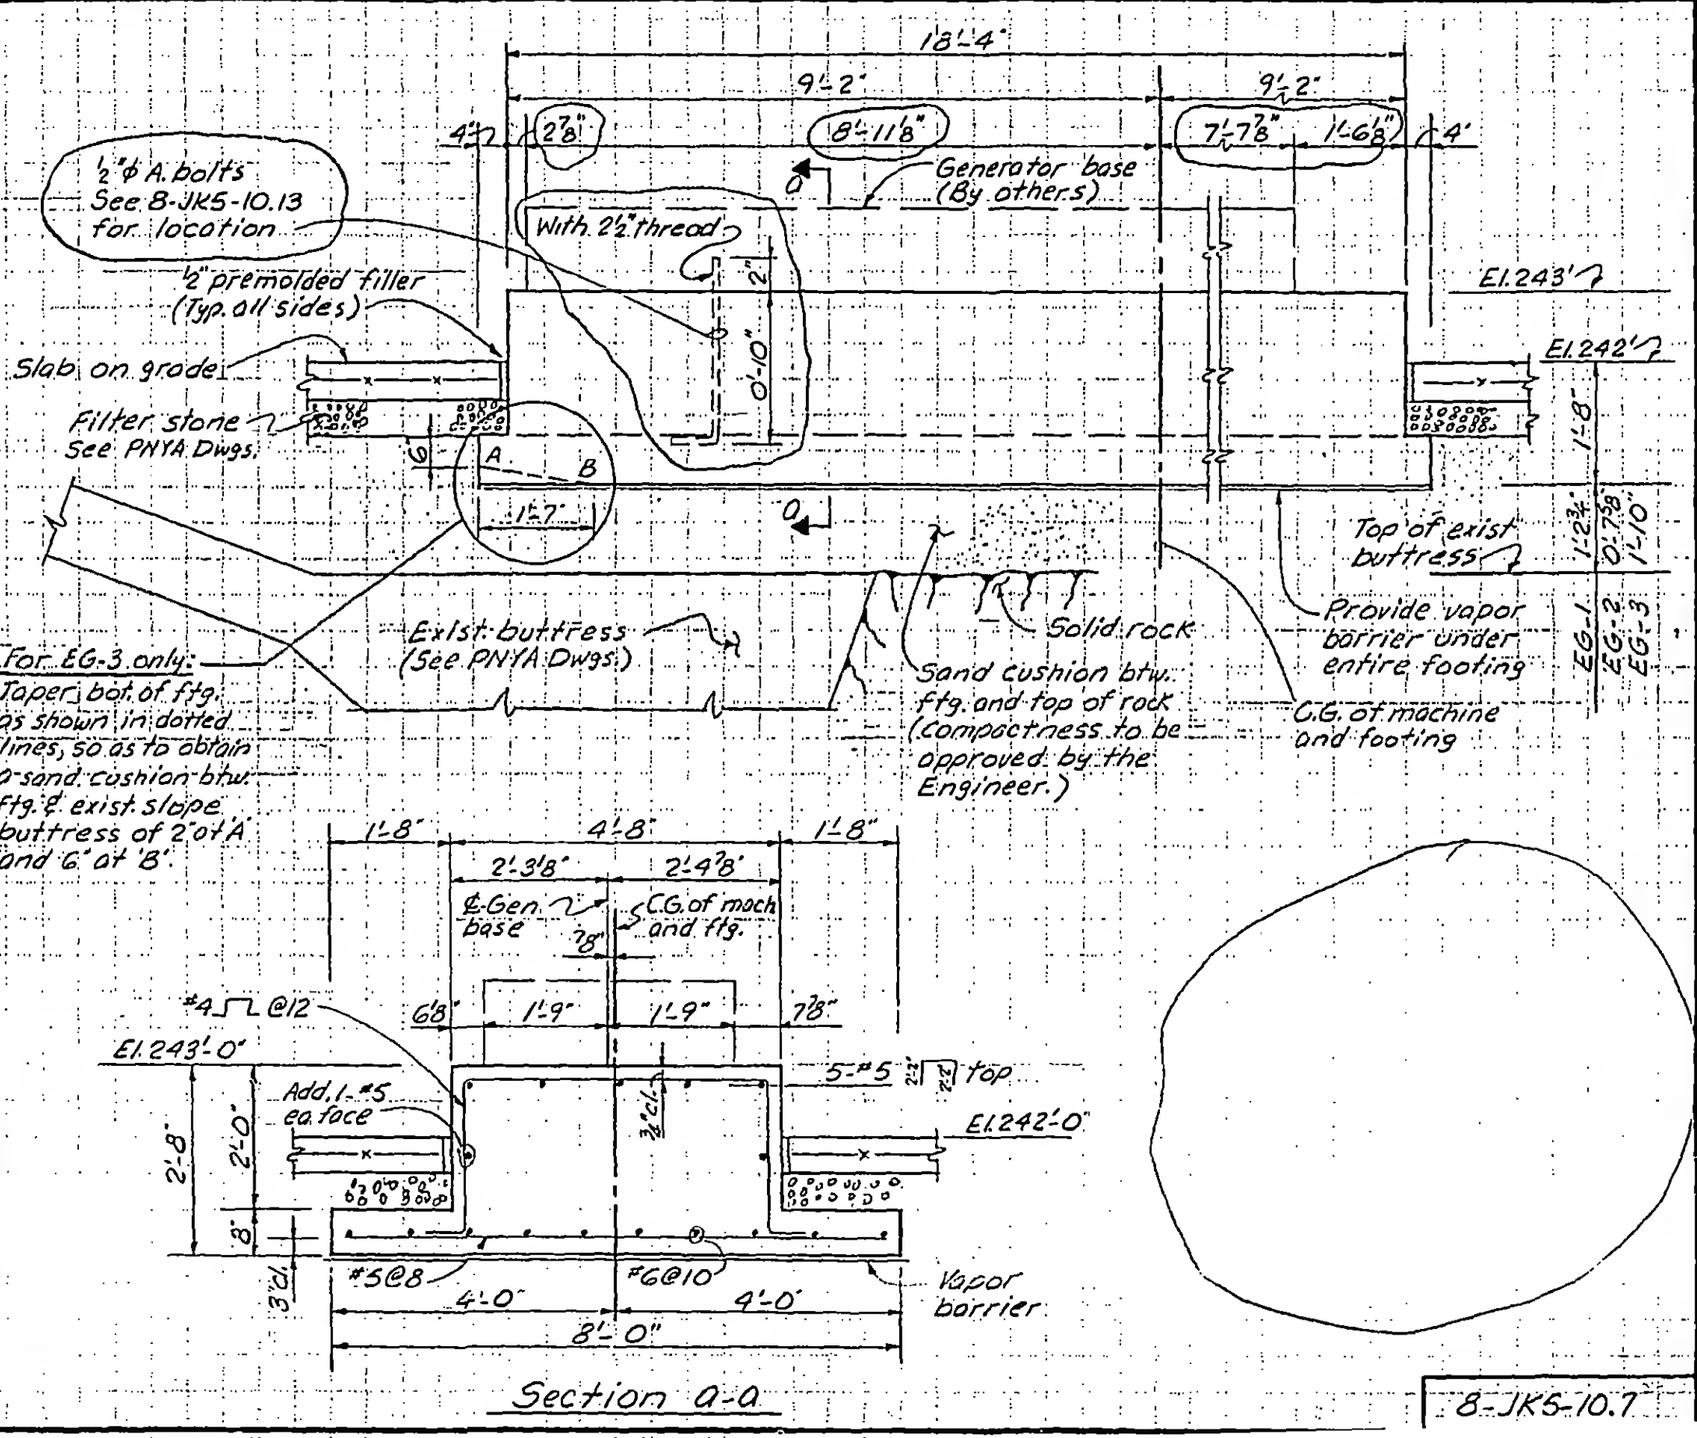

Section a-a

8-JK5-10.7

LICENSED PROFESSIONAL ENGINEER — LESLIE E. ROBERTSON — No. 34360 — UNIVERSITY OF THE STATE OF NEW YORK

DESIGNED: E. L.
DRAWN: A. FRANQUI
REVIEWED: E. L.