
SKILLING, HELLE, CHRISTIANSEN, ROBERTSON — Structural & Civil Engineers

PROJECT: THE WORLD TRADE CENTER | TITLE: FOUNDATION UNDER EMERGENCY GENERATOR EG-4 | DATE: 3-5-71

REVISIONS
4-22-71

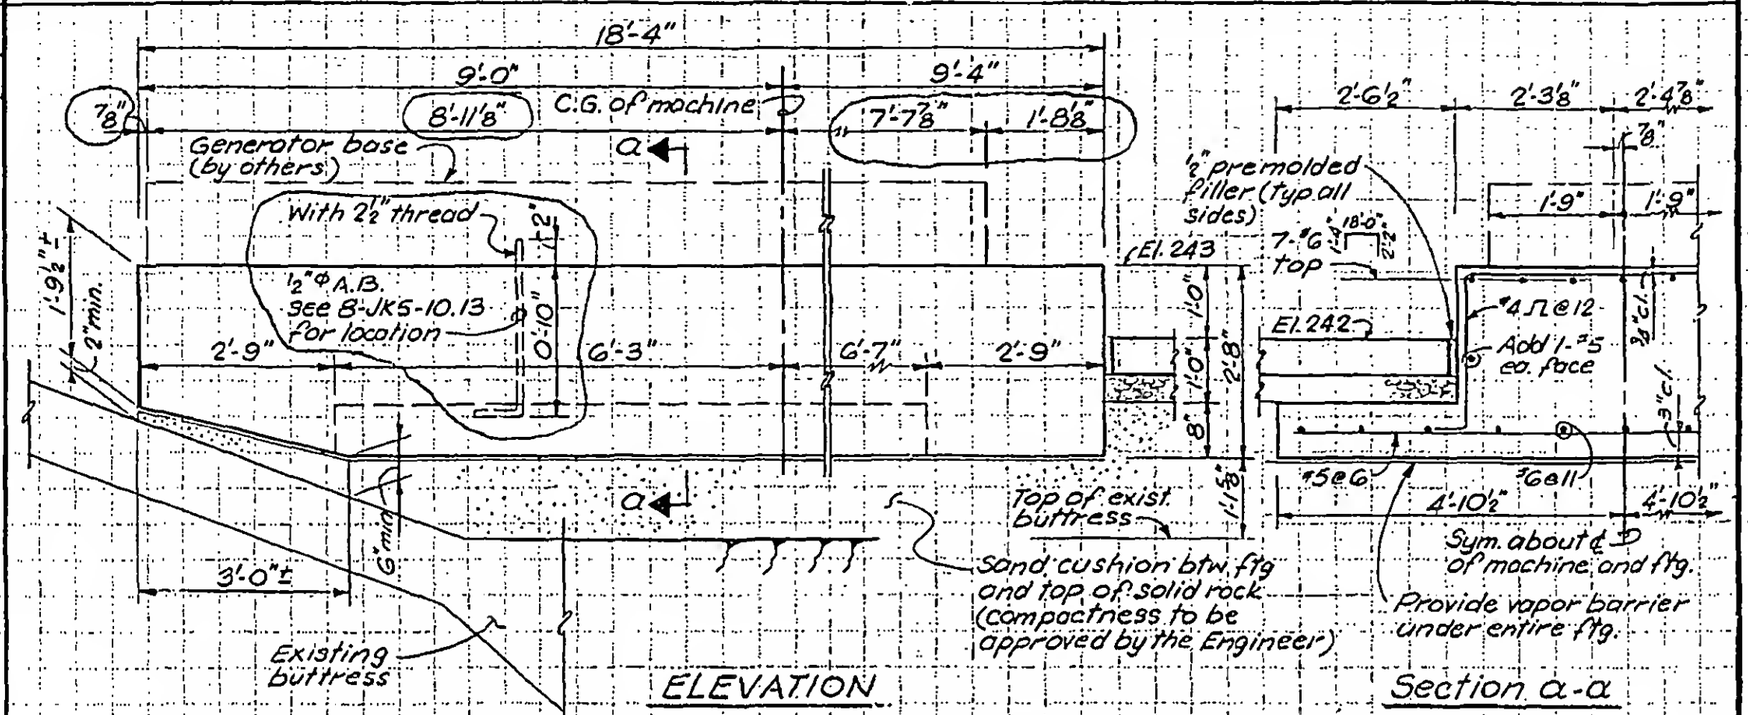

8-JK5-10.8

LICENSED PROFESSIONAL ENGINEER — LESLIE E. ROBERTSON — No. 34360 — UNIVERSITY OF THE STATE OF NEW YORK

DESIGNED: E.L.
DRAWN: S.C.
REVIEWED: E.L.