

SKILLING, HELLE, CHRISTIANSEN, ROBERTSON — Structural & Civil Engineers

PROJECT: THE WORLD TRADE CENTER | TITLE: FOUNDATION UNDER EMERGENCY GENERATOR EG-5 | DATE: 3-5-71

REVISIONS

4-22-71

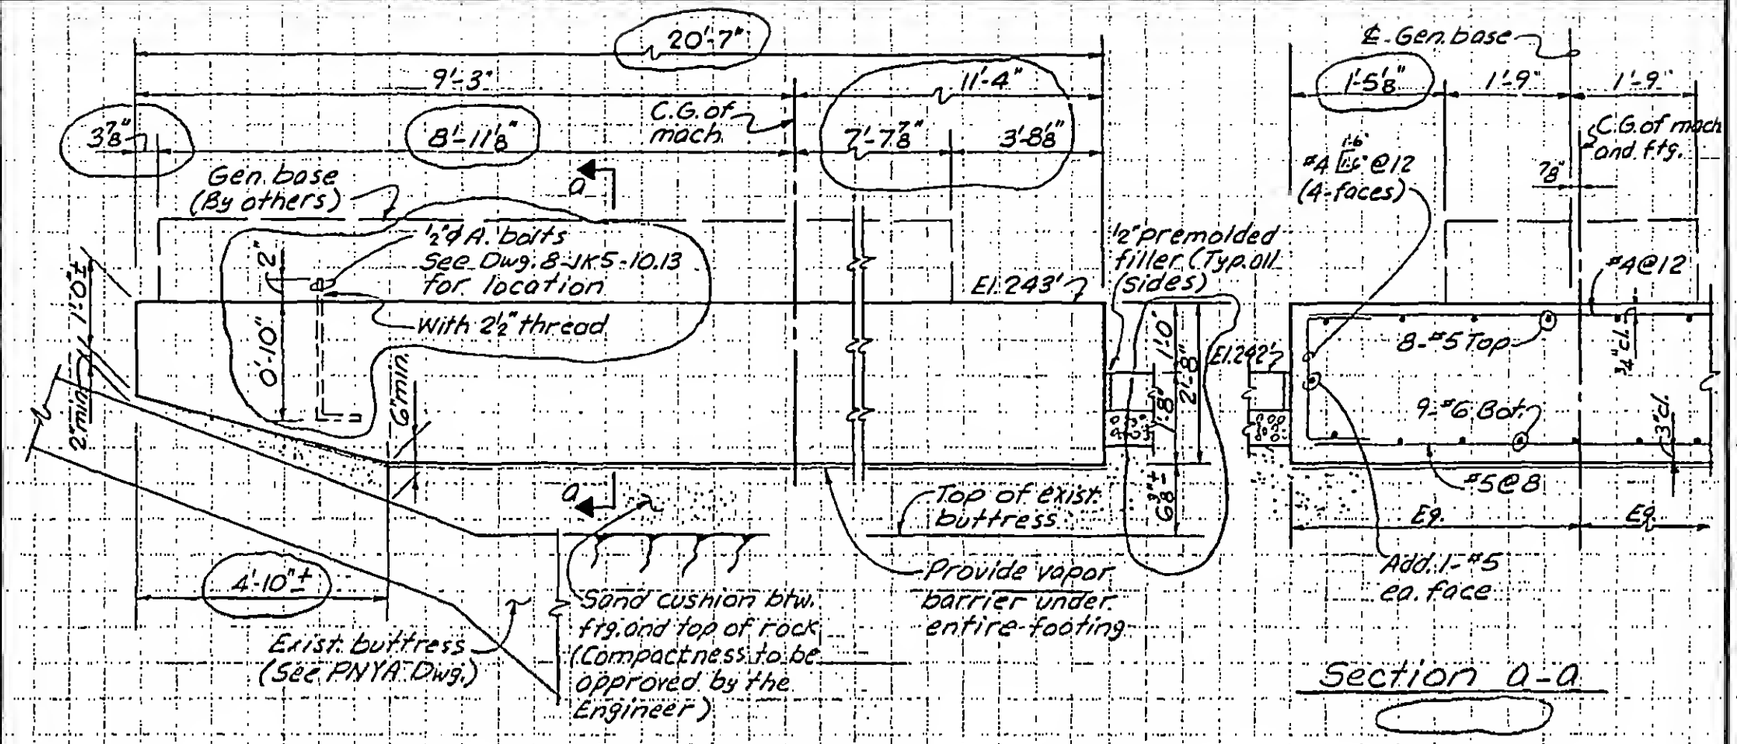

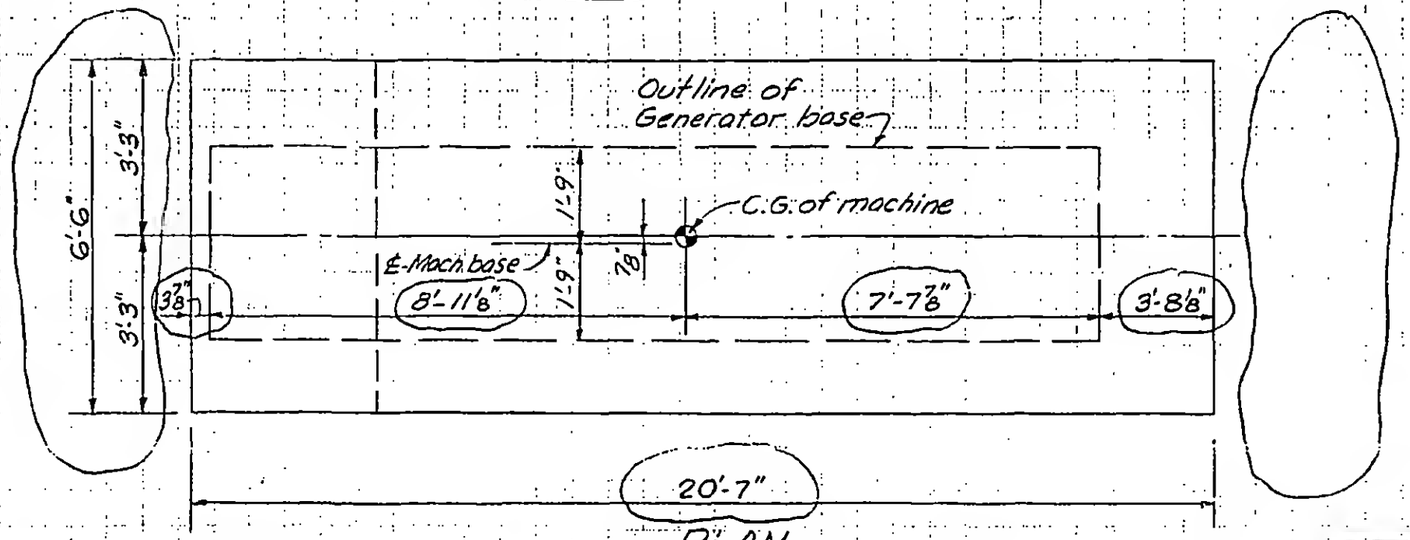

PLAN

8-JK5-10.9

LICENSED PROFESSIONAL ENGINEER — LESLIE E. ROBERTSON — No. 34360 — UNIVERSITY OF THE STATE OF NEW YORK

DESIGNED E.L.

DRAWN A. FRANQUI

REVIEWED E.L.