
SKILLING, HELLE, CHRISTIANSEN, ROBERTSON — Structural & Civil Engineers

PROJECT: THE WORLD TRADE CENTER | TITLE: LOCATION OF A BOLTS FOR EMERGENCY GEN. EG-1 THRU EG-5 | DATE: 4-22-71

REVISIONS

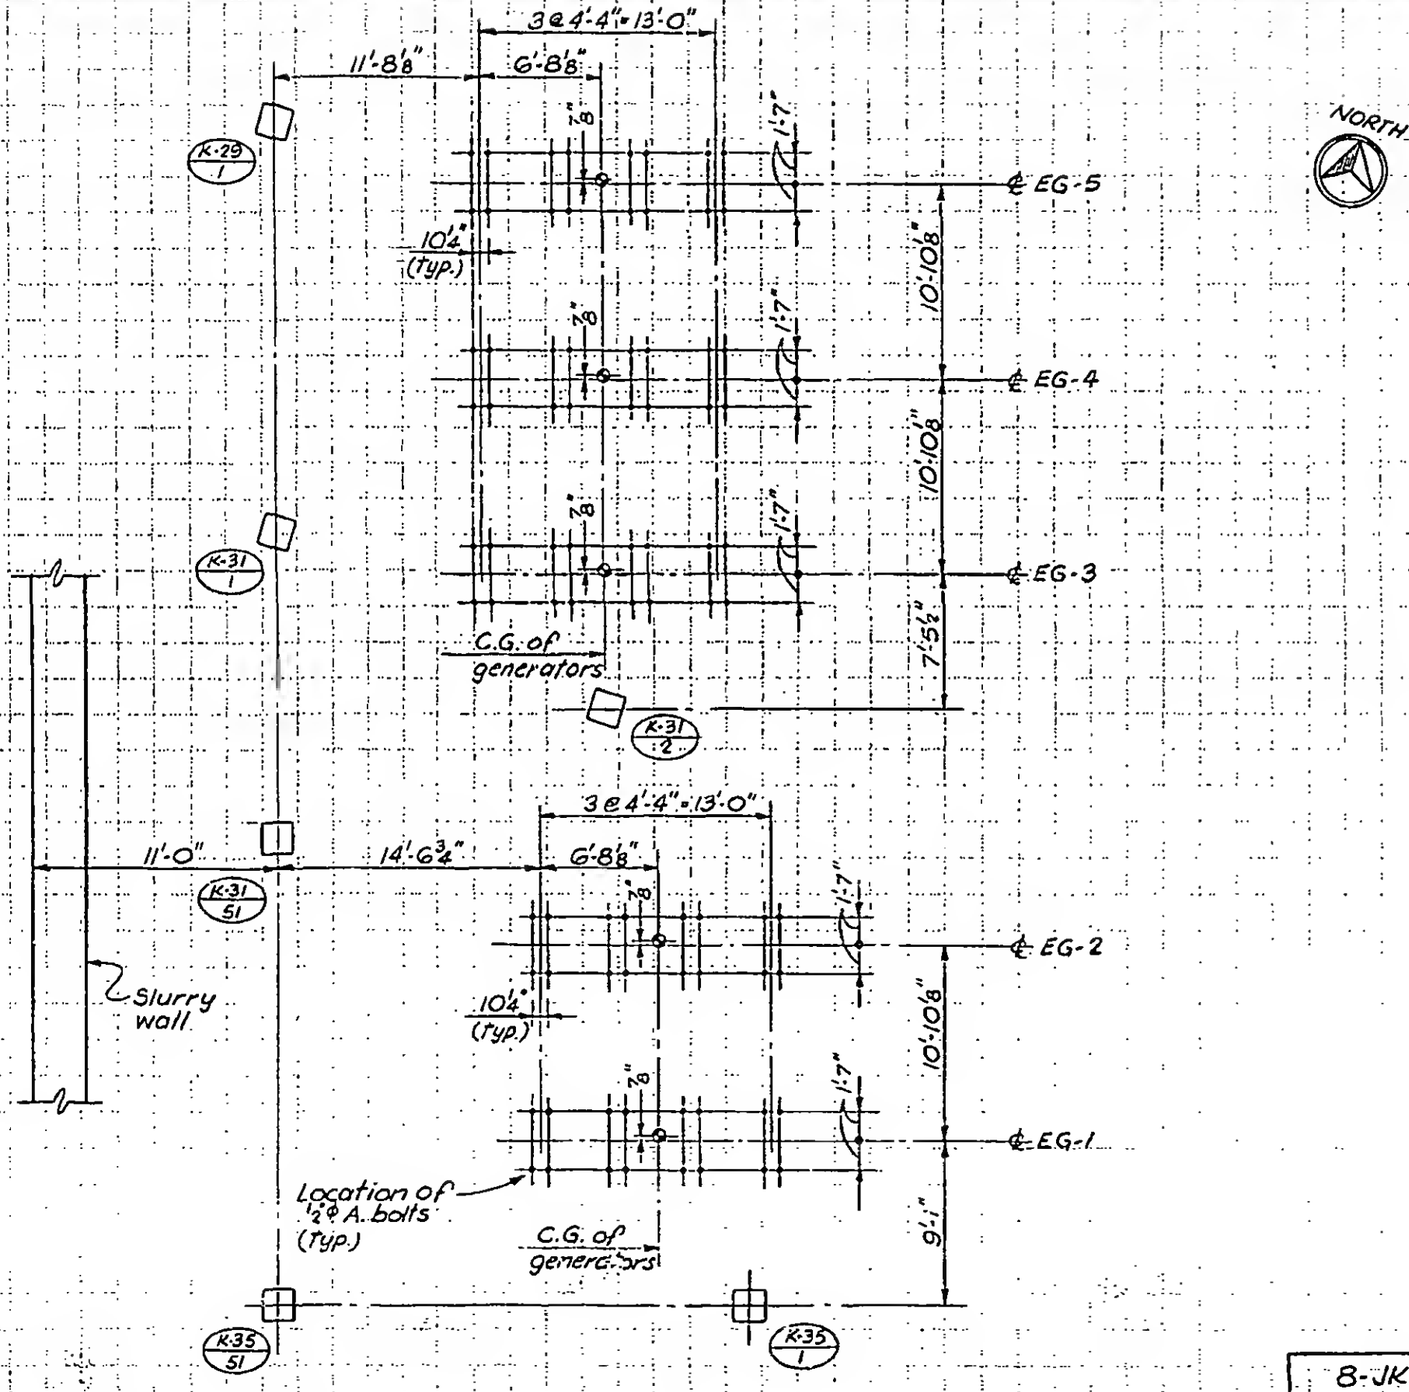

LICENSED PROFESSIONAL ENGINEER — LESLIE E. ROBERTSON — No. 34360 — UNIVERSITY OF THE STATE OF NEW YORK

DESIGNED: E.L.
DRAWN: S.C.
REVIEWED: E.L.

8-JK5-10.13