
SKILLING - HELLE - CHRISTIANSEN - ROBERTSON Structural & Civil Engineers

PROJECT THE WORLD TRADE CENTER | TITLE TYPICAL DETAIL OF CONCRETE PROTECTIVE SLAB | DATE 5-1-68

REVISIONS

10-21-68

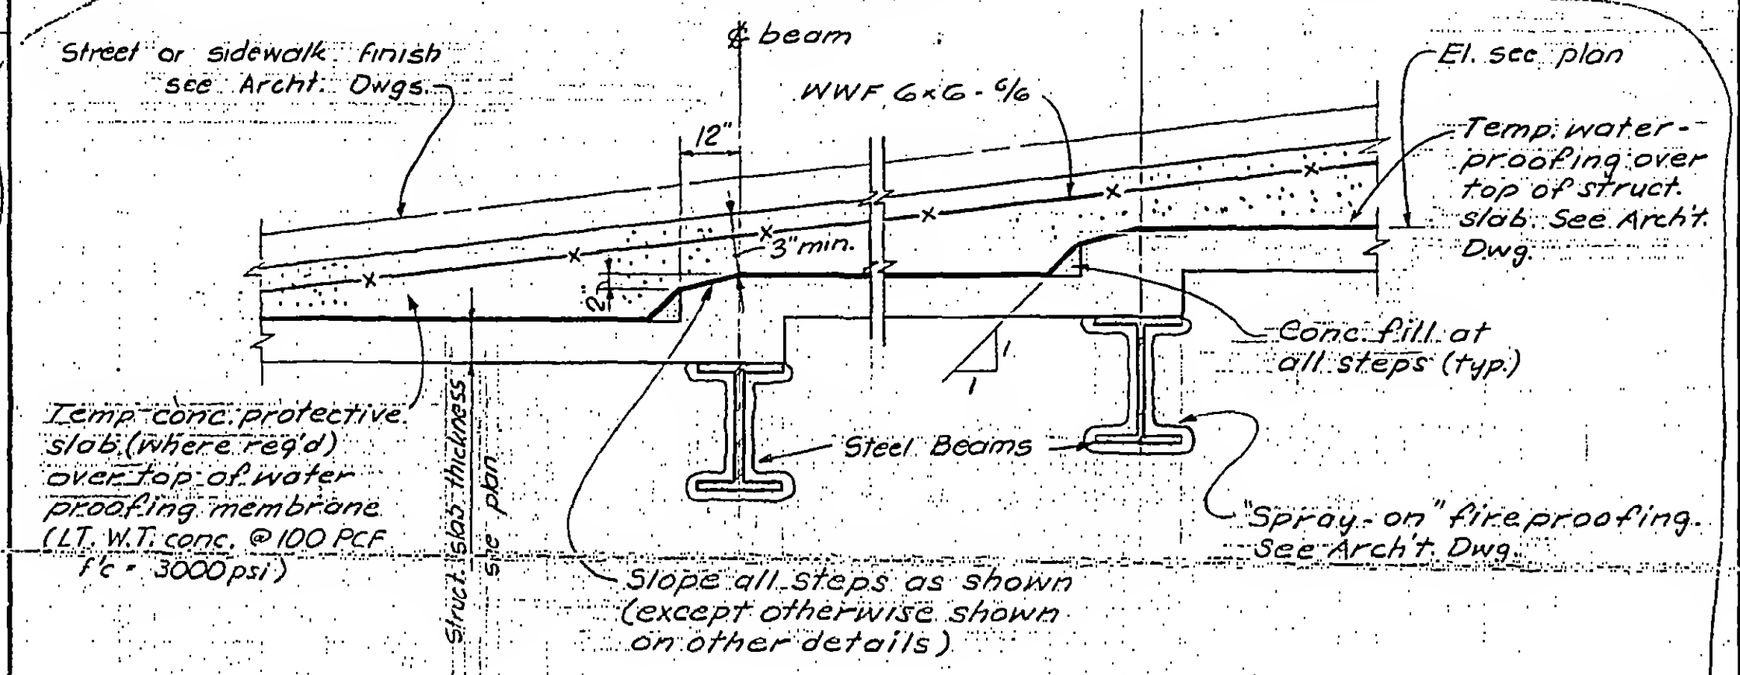

Notes:

1. See sections on S-JKS-23 & 24 for additional details.
2. See Specification F102 A Fig. 1 for location of temp. conc. protective slab.

LICENSED PROFESSIONAL ENGINEER
LESLIE E. ROBERTSON
No. 34360
UNIVERSITY OF THE STATE OF NEW YORK

S-JKS-10