SKILLING, HELLE, CHRISTIANSEN, ROBERTSON — Structural & Civil Engineers


PROJECT: THE WORLD TRADE CENTER | TITLE: TEMPORARY EXPANSION JOINT—TYPE A (ALTERNATE) | DATE: 4-2-69

REVISIONS

4-21-69


Fill with two-component Gelled Epoxy Bonding Material (Colmo-Dor Gel, manufactured by Sika Chem Co is considered as approved bonding component) when directed by the Engineer

When joint occurs in parking garage area, replace the top 3/4" of Epoxy with joint sealant.

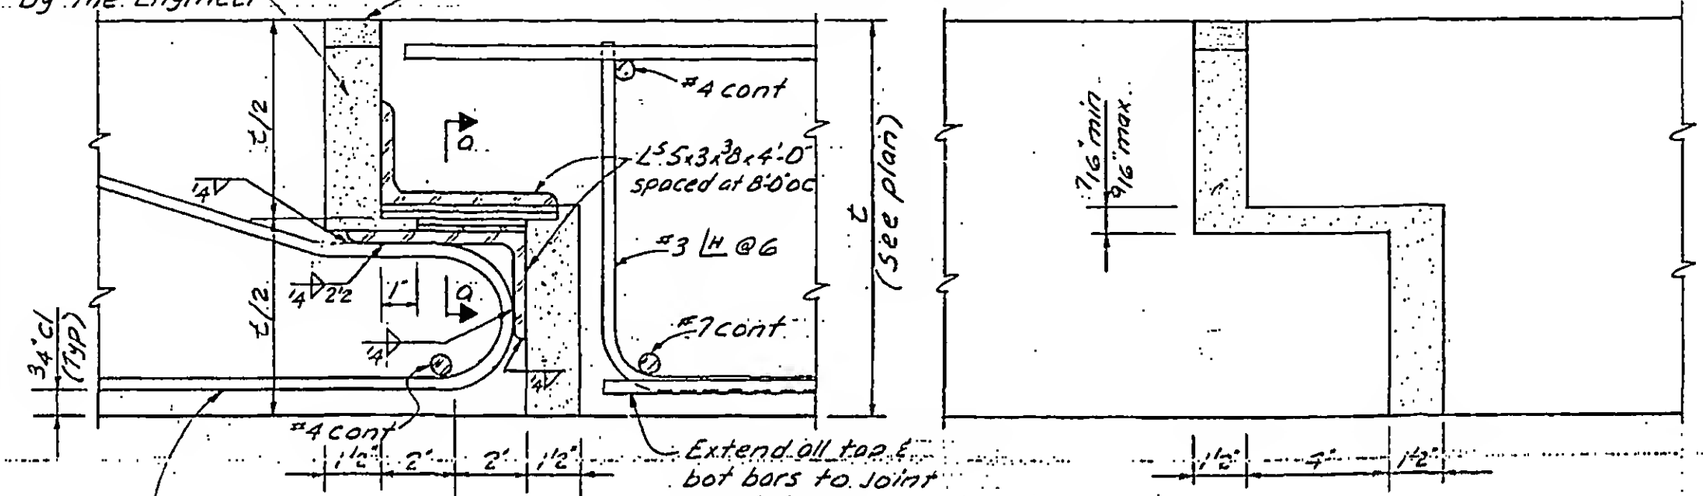

SECTION BTW SLIDE BRG ASSEMBLY

SECTION THRU SLIDE BEARING ASSEMBLY

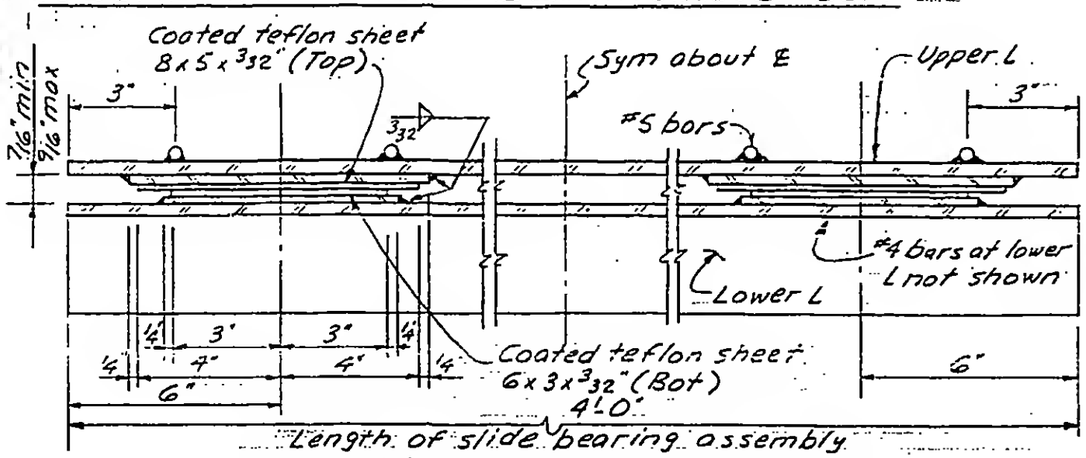

Section a-a

Notes:

1. H = 2'-6" or 4t whichever is larger.
2. See notes and added reinf in slab on 8-JK5-14.1
3. "Slide bearing assembly" sets are spaced at 8'-0" oc along the length of temporary exp jt as shown on plans.

LICENSED PROFESSIONAL ENGINEER — LESLIE E. ROBERTSON — No. 34360 — UNIVERSITY OF THE STATE OF NEW YORK

DESIGNED

DRAWN: A.L. FRANQUI

REVIEWED: E.L

8-JK5-14.4