
SKILLING, HELLE, CHRISTIANSEN, ROBERTSON — Structural & Civil Engineers


PROJECT: THE WORLD TRADE CENTER | TITLE: TEMPORARY EXPANSION JOINT DETAIL | DATE: 5-14-69

REVISIONS

5-21-69

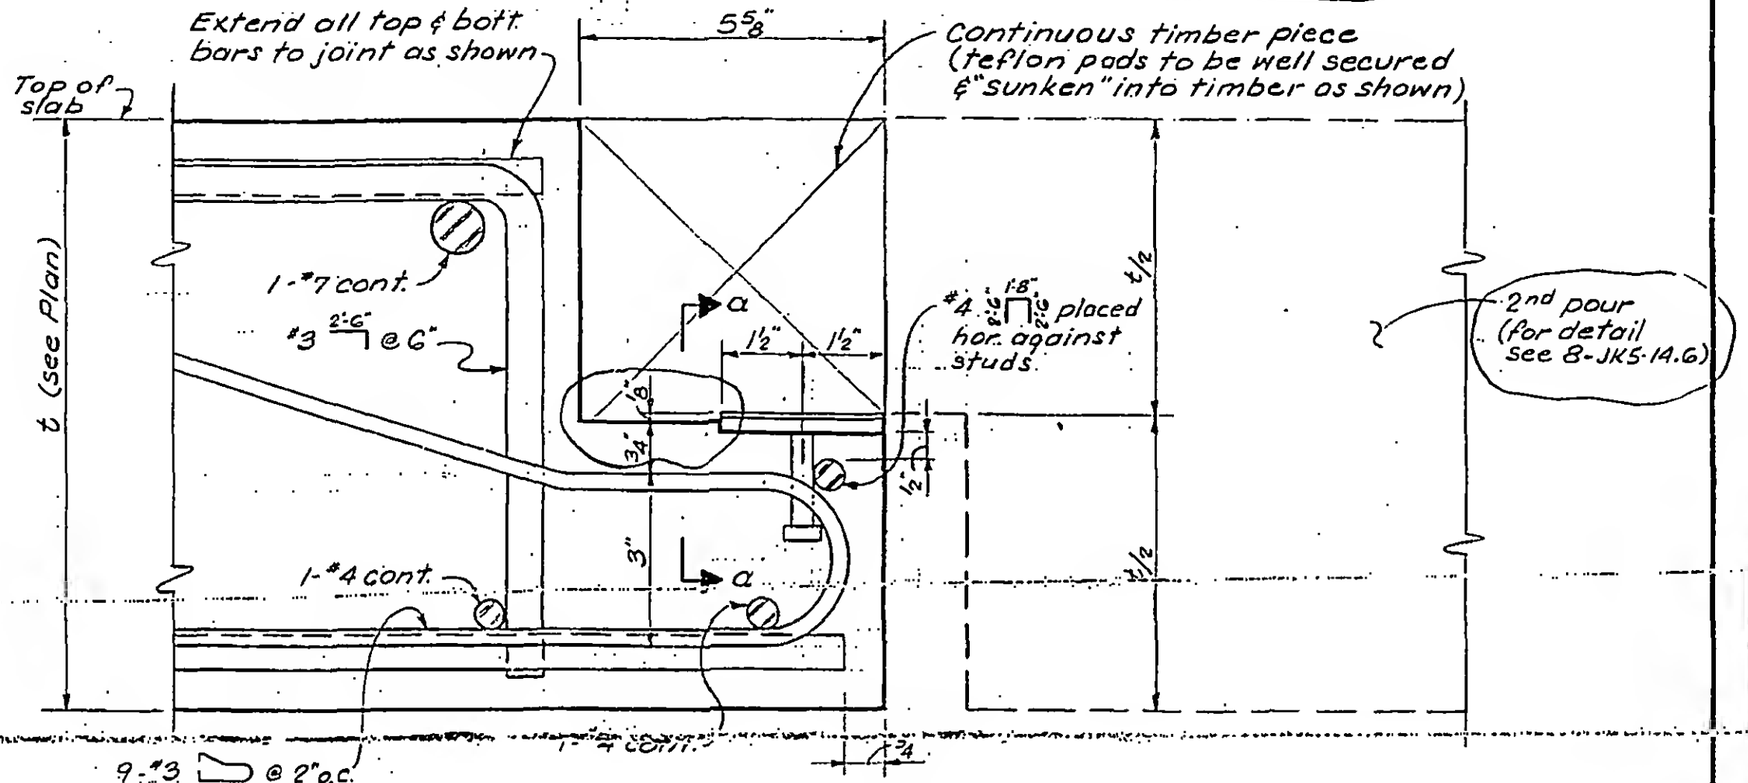

Elevation Of Lower Tongue (1st. Pour)

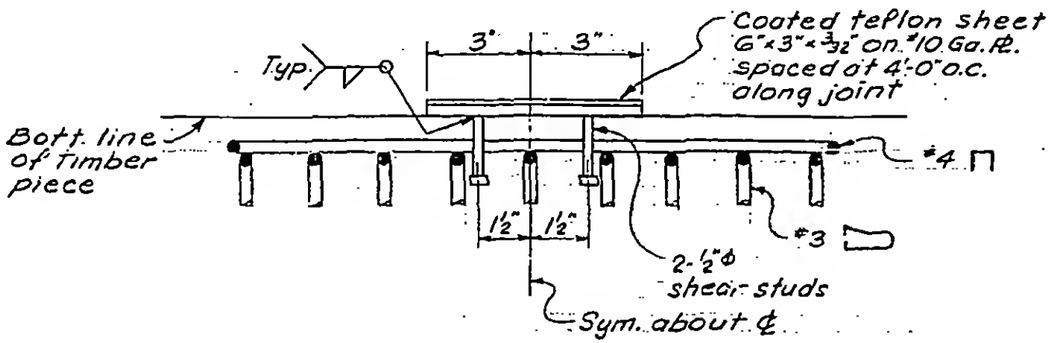

Section a-a

Notes:

1. See notes and added reinf. in slab on 8-JK5-14.1

LICENSED PROFESSIONAL ENGINEER — LESLIE E. ROBERTSON — No. 34360 — UNIVERSITY OF THE STATE OF NEW YORK

DESIGNED

DRAWN S.C.

REVIEWED E.L

8-JK5-14.5