
SKILLING, HELLE, CHRISTIANSEN, ROBERTSON — Structural & Civil Engineers


PROJECT THE WORLD TRADE CENTER | TITLE SECTIONS AT SLOPE SLAB | DATE 5-1-68

REVISIONS

7-1-69 GEN. REV.

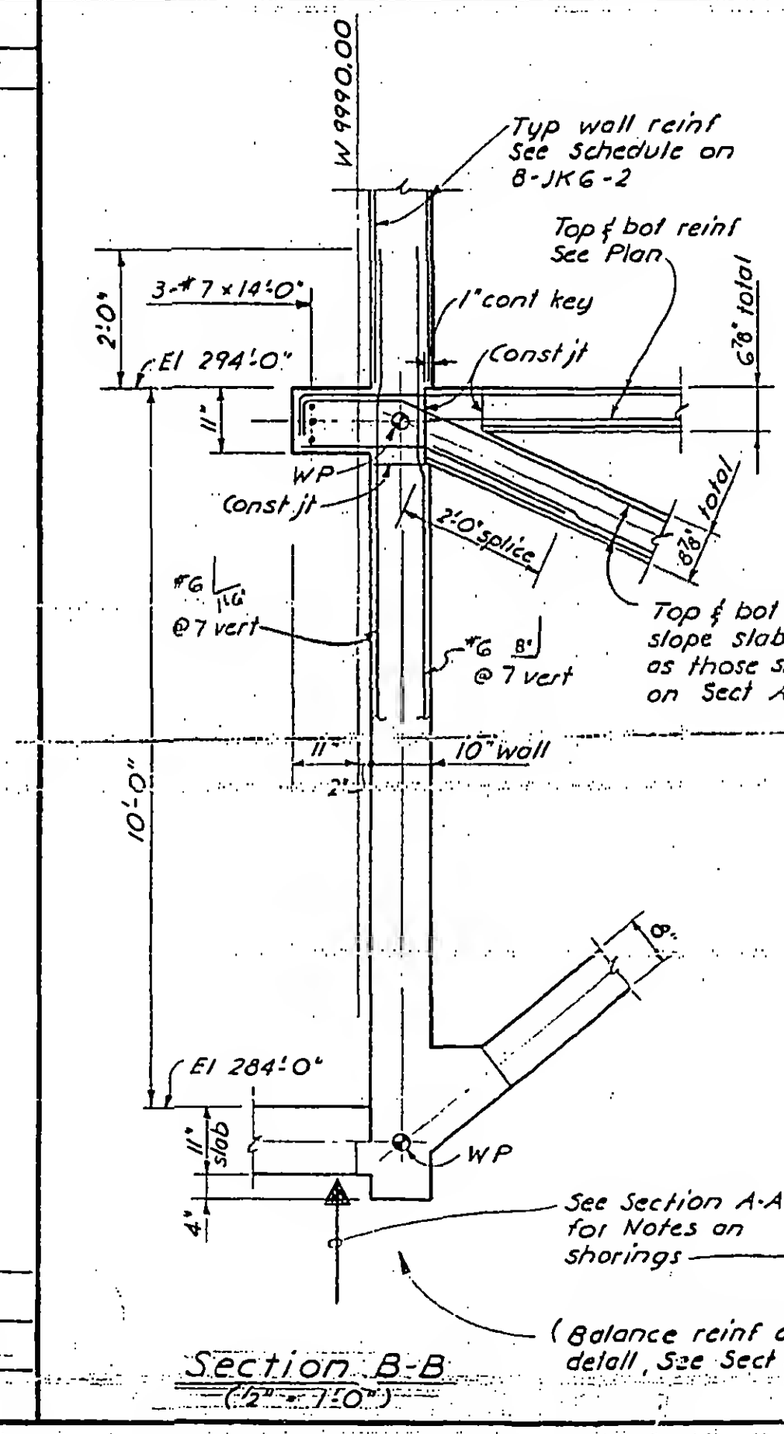

Section B-B
(1/2" = 1'-0")

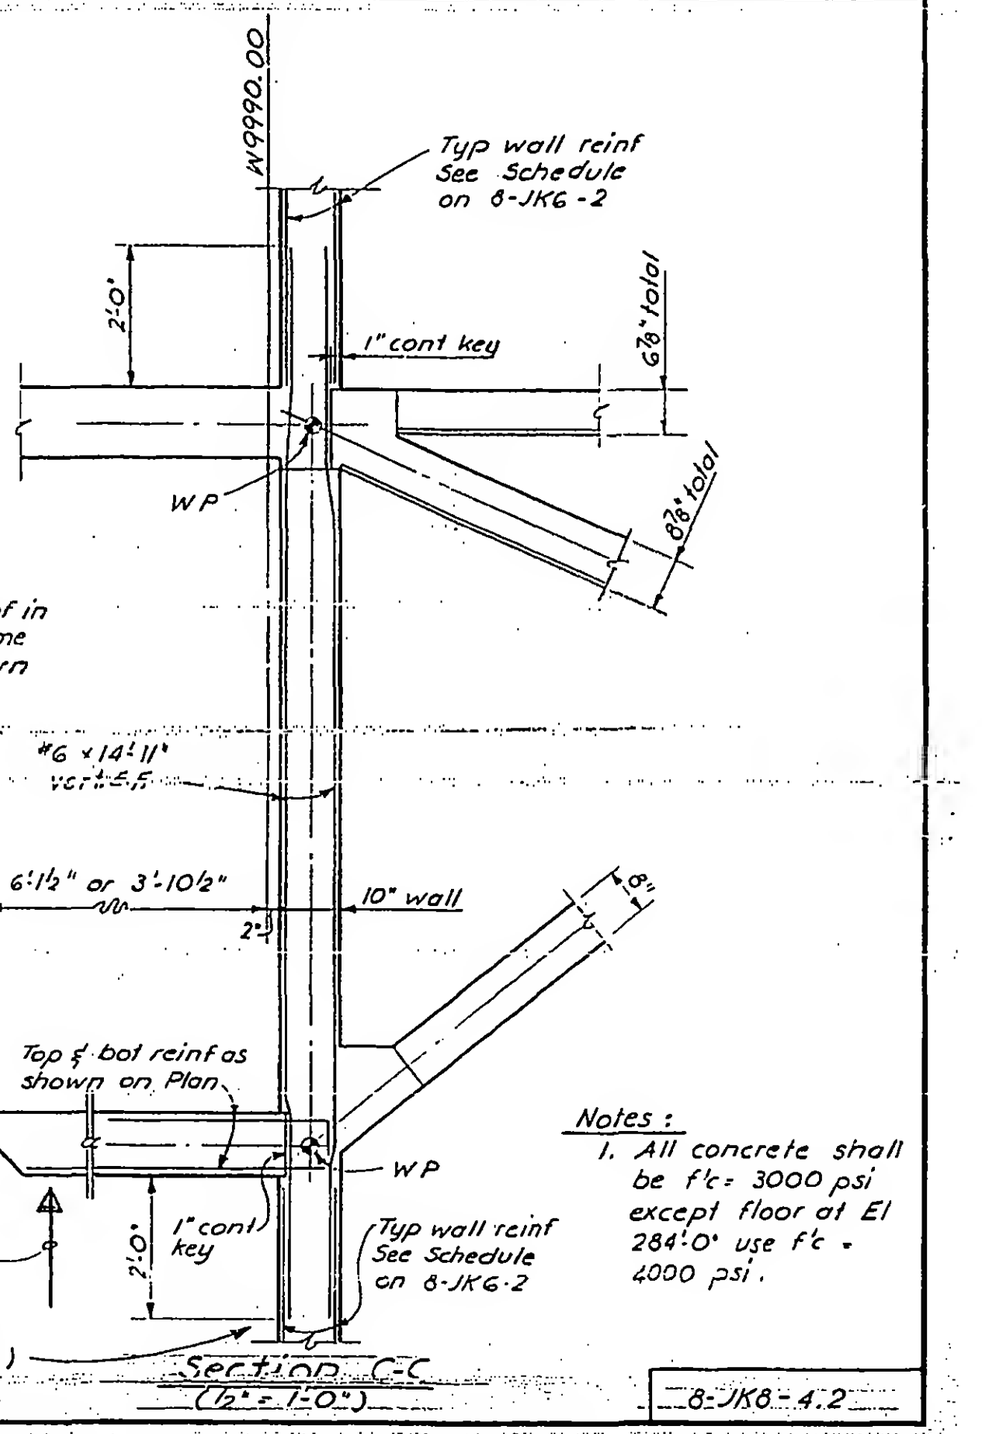

Section C-C
(1/2" = 1'-0")

Notes :

1. All concrete shall be f'c = 3000 psi except floor at El 284'-0" use f'c = 4000 psi.

DESIGNED

DRAWN F. Smith

CHECKED E.L.

8-JK8-4.2