
SKILLING, HELLE, CHRISTIANSEN, ROBERTSON — Structural & Civil Engineers

PROJECT: THE WORLD TRADE CENTER | TITLE: SECTION AT SLOPE SLAB | DATE: 7-18-69

REVISIONS

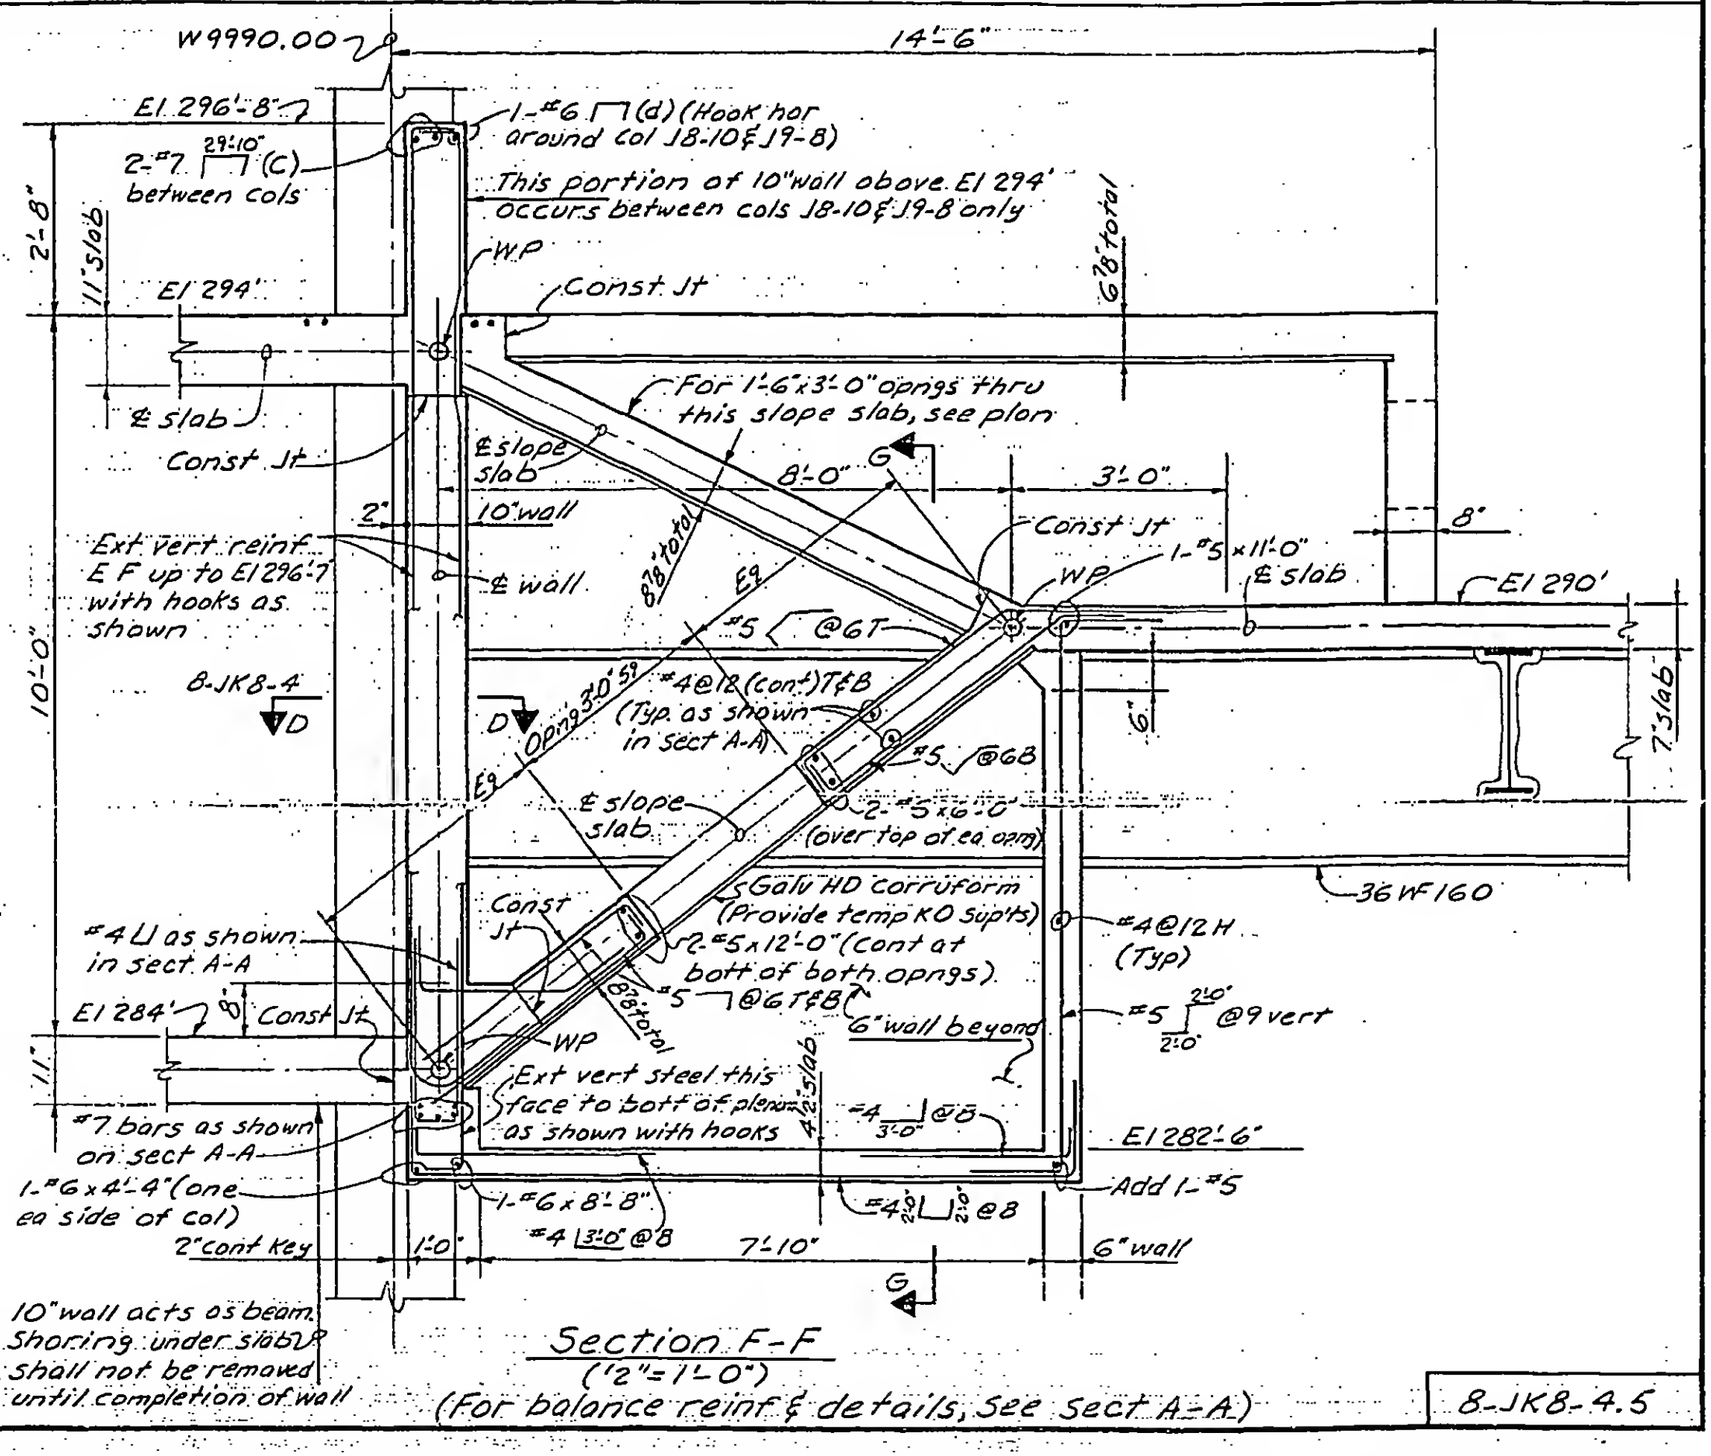

Section F-F
(1"=1'-0")
(For balance reinf & details, see sect A-A)

8-JK8-4.5

LICENSED PROFESSIONAL ENGINEER — LESLIE E. ROBERTSON — No. 34280 — UNIVERSITY OF THE STATE OF NEW YORK

DESIGNED

DRAWN: A.L. FRANQUI

REVIEWED: E.L.