
SKILLING - HELLE - CHRISTIANSEN - ROBERTSON — Structural & Civil Engineers

PROJECT: WORLD TRADE CENTER | TITLE: SECTION AT SLOPE SLAB | DATE: 7-18-69

REVISIONS

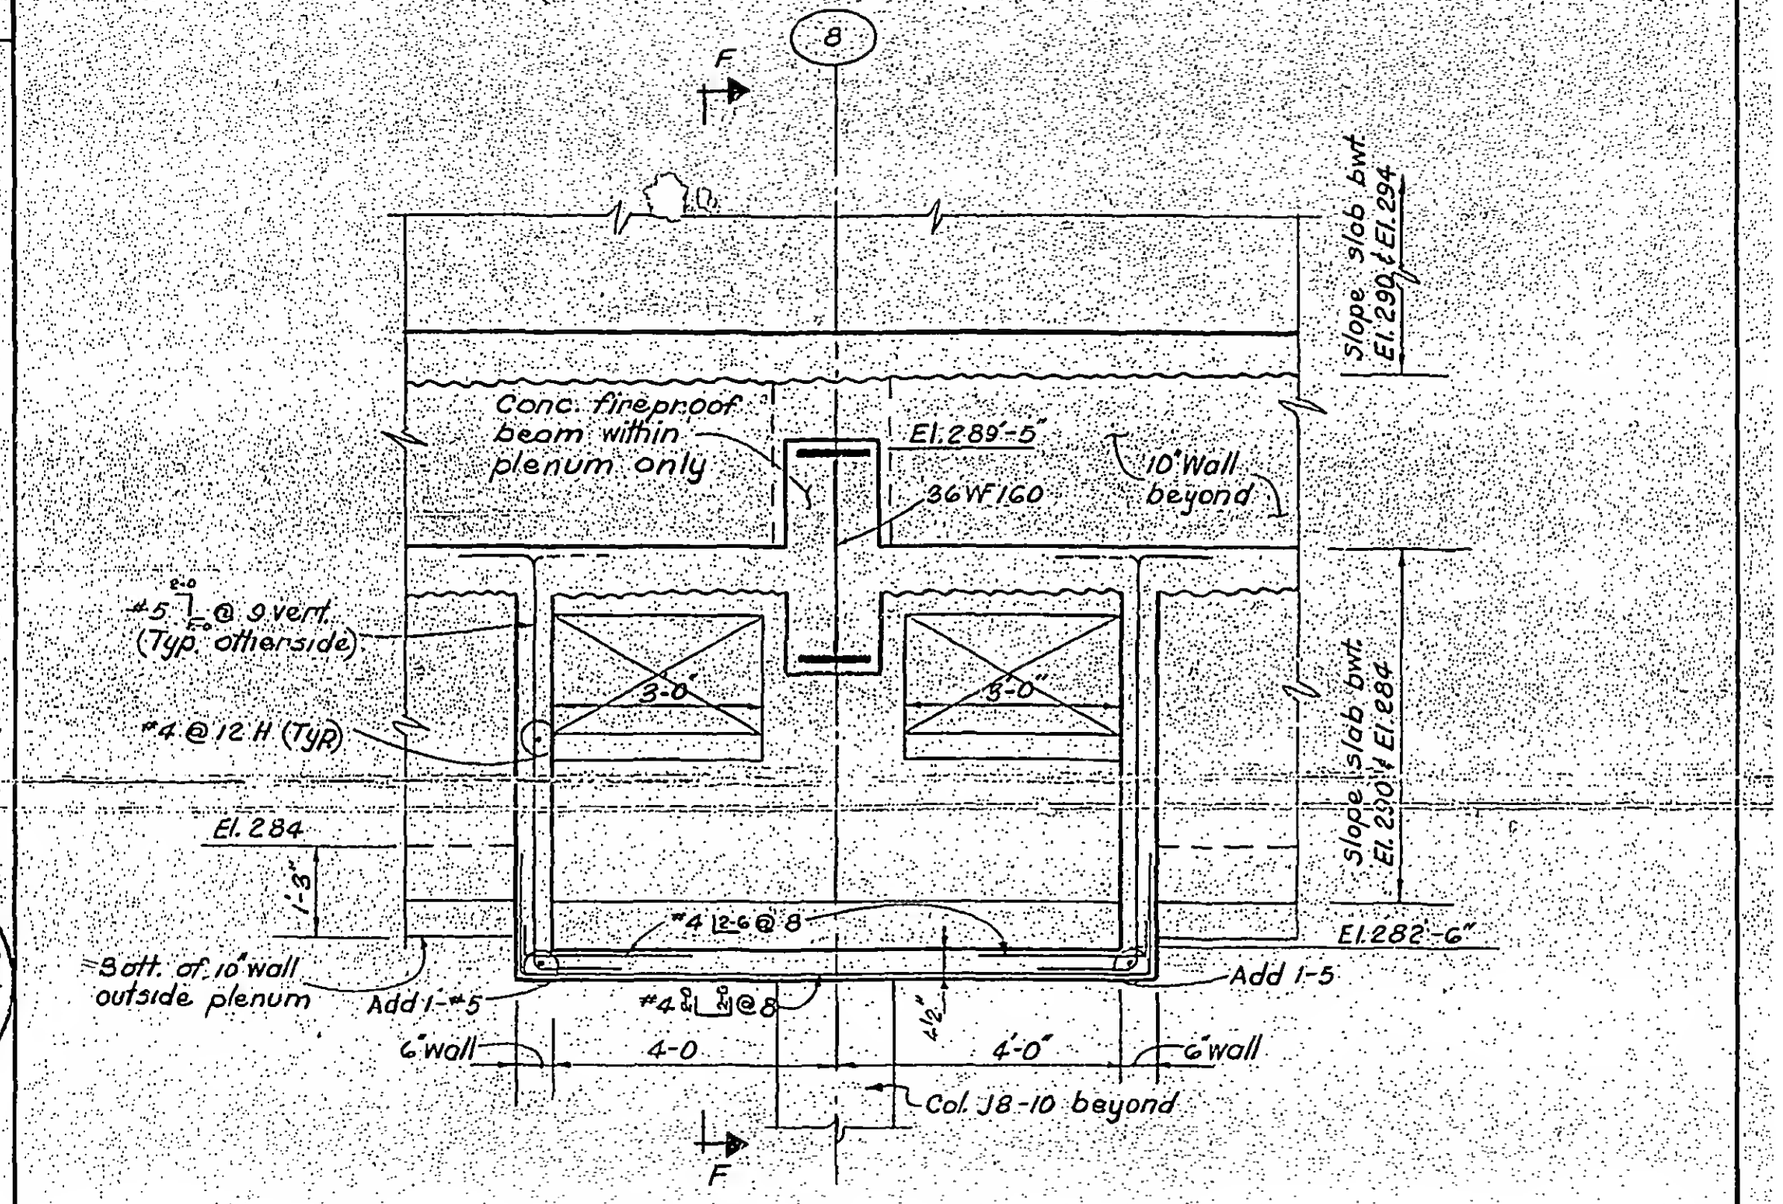

Section G-G
(12"-1'-0")

LICENSED PROFESSIONAL ENGINEER — LESLIE E. ROBERTSON — No. 34360 — UNIVERSITY OF THE STATE OF NEW YORK

DRAWN D.U.

REVIEWED E.L.

8-JK8-4.6