
SKILLING, HELLE, CHRISTIANSEN, ROBERTSON — Structural & Civil Engineers

PROJECT: THE WORLD TRADE CENTER | TITLE: SECTION AT SLOPE SLAB | DATE: 7-23-69

REVISIONS

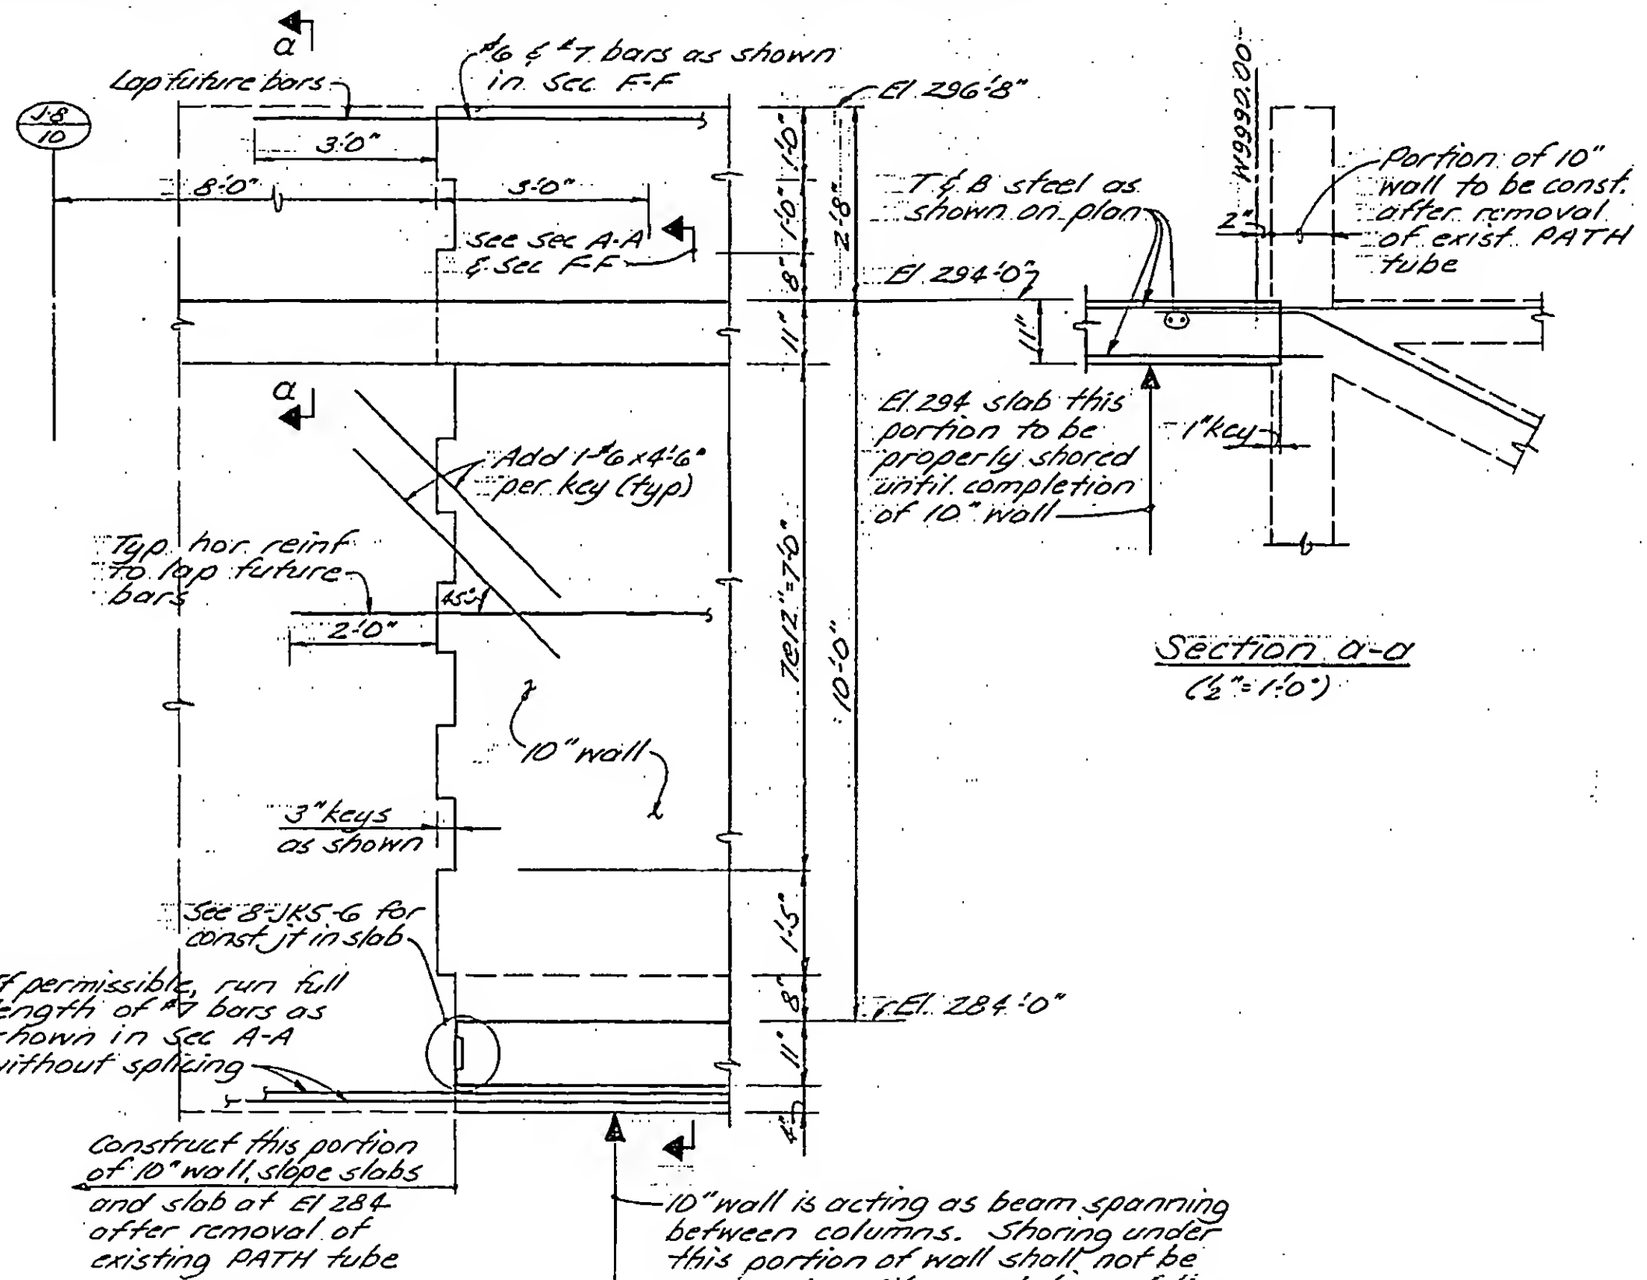

Section a-a
(½"=1'0")

DETAIL - 1
(LOOKING EAST)
½"=1'0"

DESIGNED

DRAWN: J. Adams

REVIEWED: E.L.

8-JK8-4.10