
SKILLING, HELLE, CHRISTIANSEN, ROBERTSON — Structural & Civil Engineers

PROJECT THE WORLD TRADE CENTER | TITLE SECTION AT SLOPE SLAB | DATE 7-23-69

REVISIONS

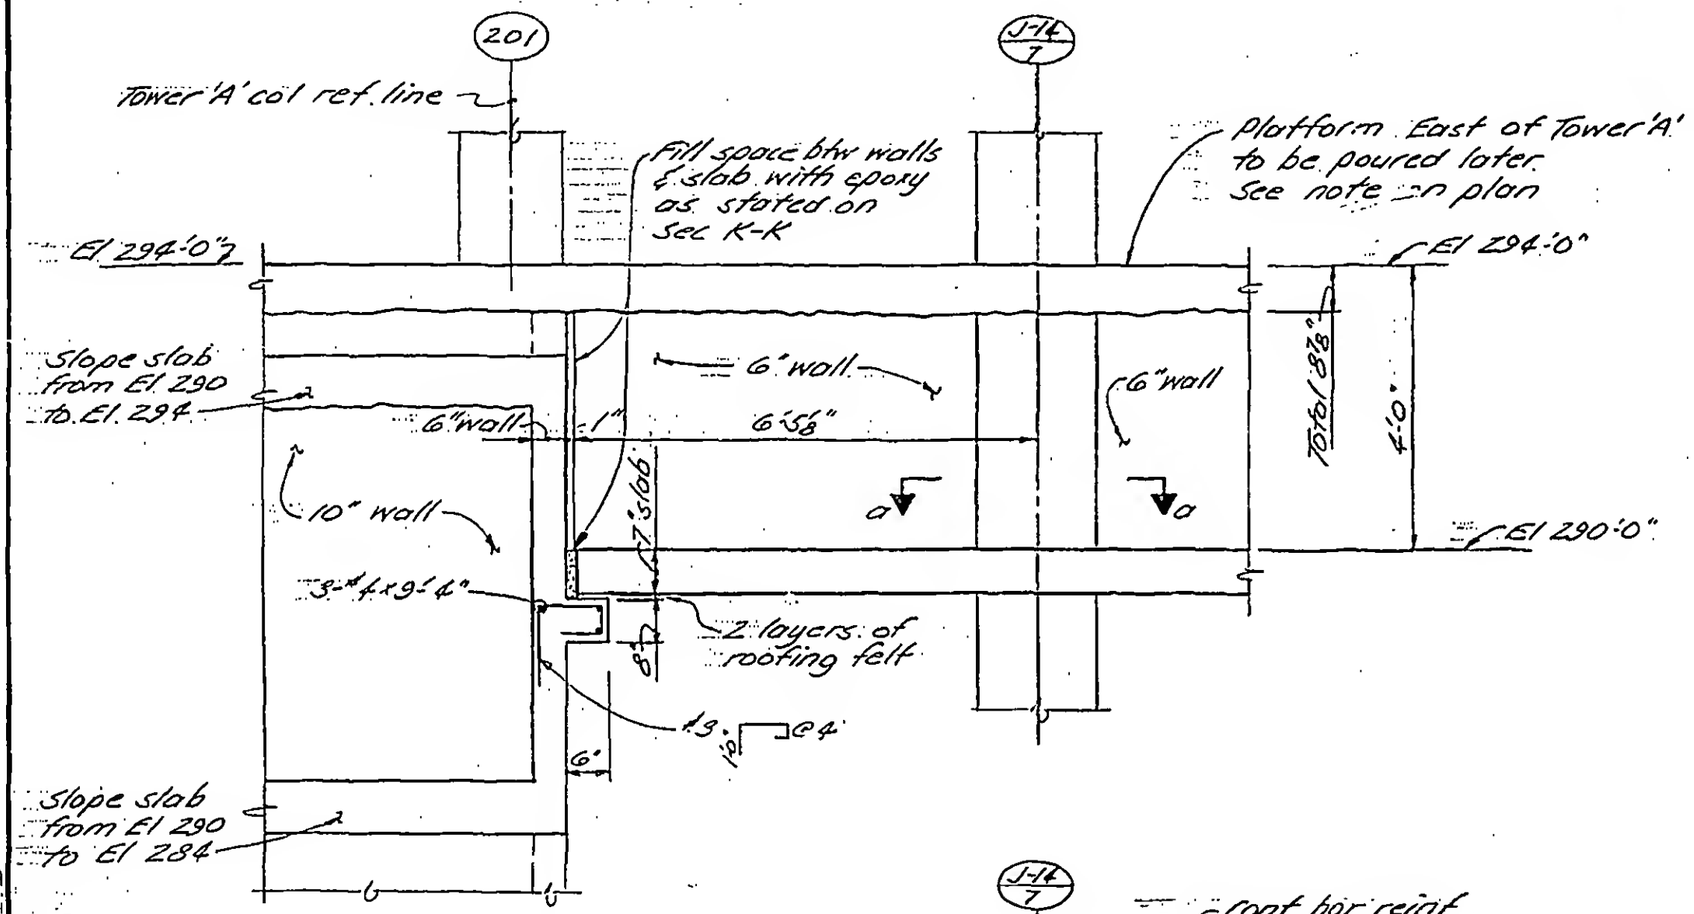

DESIGNED

DRAWN J. Adams

REVIEWED E.L.

8-JKB-4.12