
SKILLING, HELLE, CHRISTIANSEN, ROBERTSON — Structural & Civil Engineers


PROJECT THE WORLD TRADE CENTER | TITLE SECTIONS AT EL. 253'-0" | DATE 12-18-68

REVISIONS
4-2-69
5-6-69

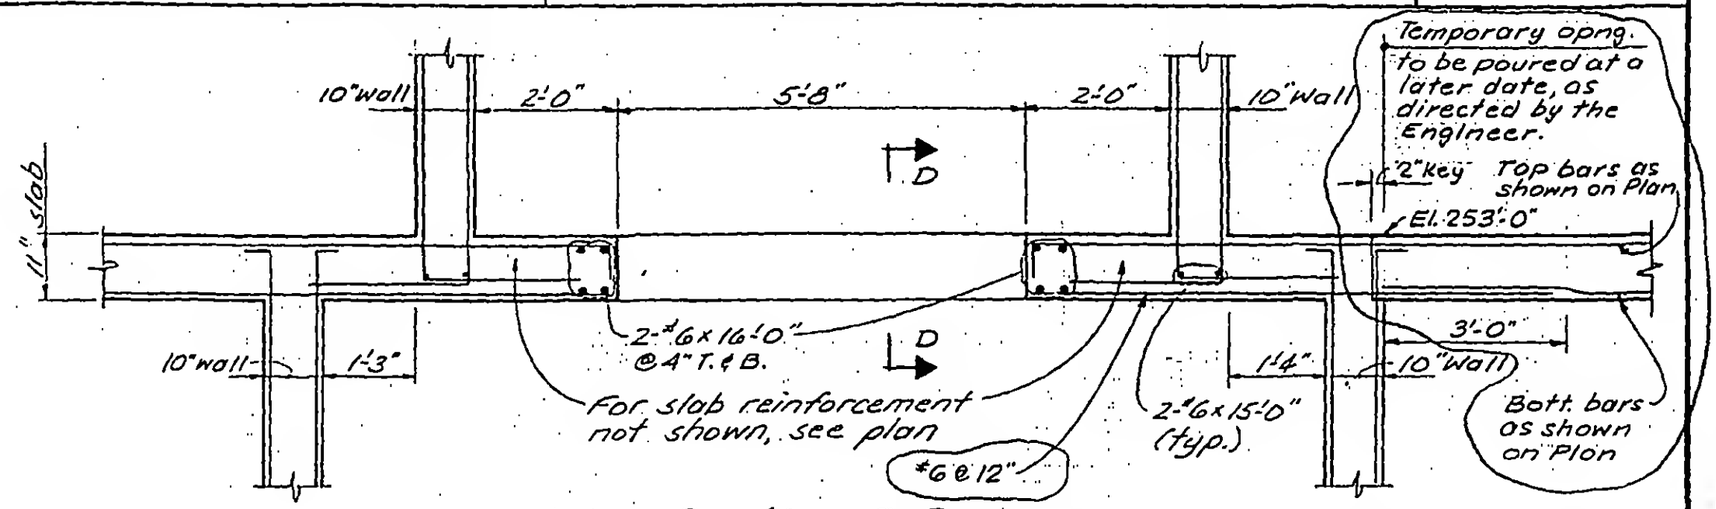

Section C-C
(SCJ-29)

Notes:
1. For location & size of Mech. openings thru R.C. wall, see Arch't. & Mech. Dwgs.
2. See 8-JKG-2.1 & 2.2 for typical wall reinf.

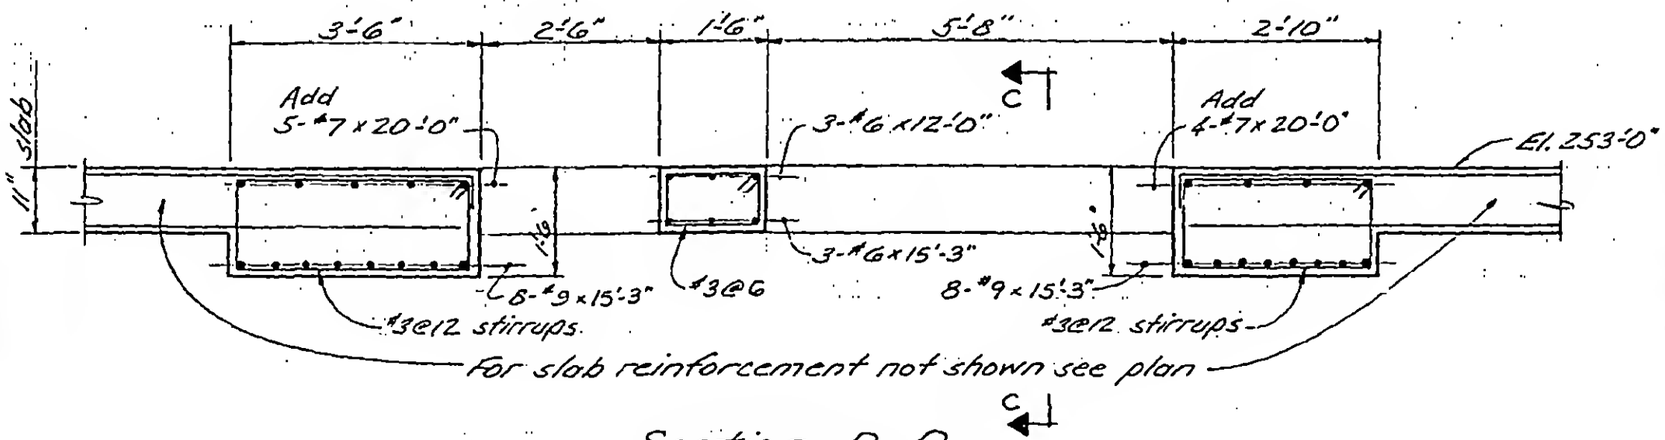

Section D-D
(SCJ-29)

LICENSED PROFESSIONAL ENGINEER
LESLIE E. ROBERTSON
No. 34380
UNIVERSITY OF THE STATE OF NEW YORK

DESIGNED
DRAWN S.C.
REVIEWED J.M. & E.L.

8-JKB-9.2