
SKILLING - HELLE - CHRISTIANSEN - ROBERTSON Structural & Civil Engineers

PROJECT THE WORLD TRADE CENTER | TITLE REFRIGERATION MACHINE BASE - EL 257'-0" | DATE 5-1-68

REVISIONS

7-9-68
12-18-68
5-21-69
10-13-69

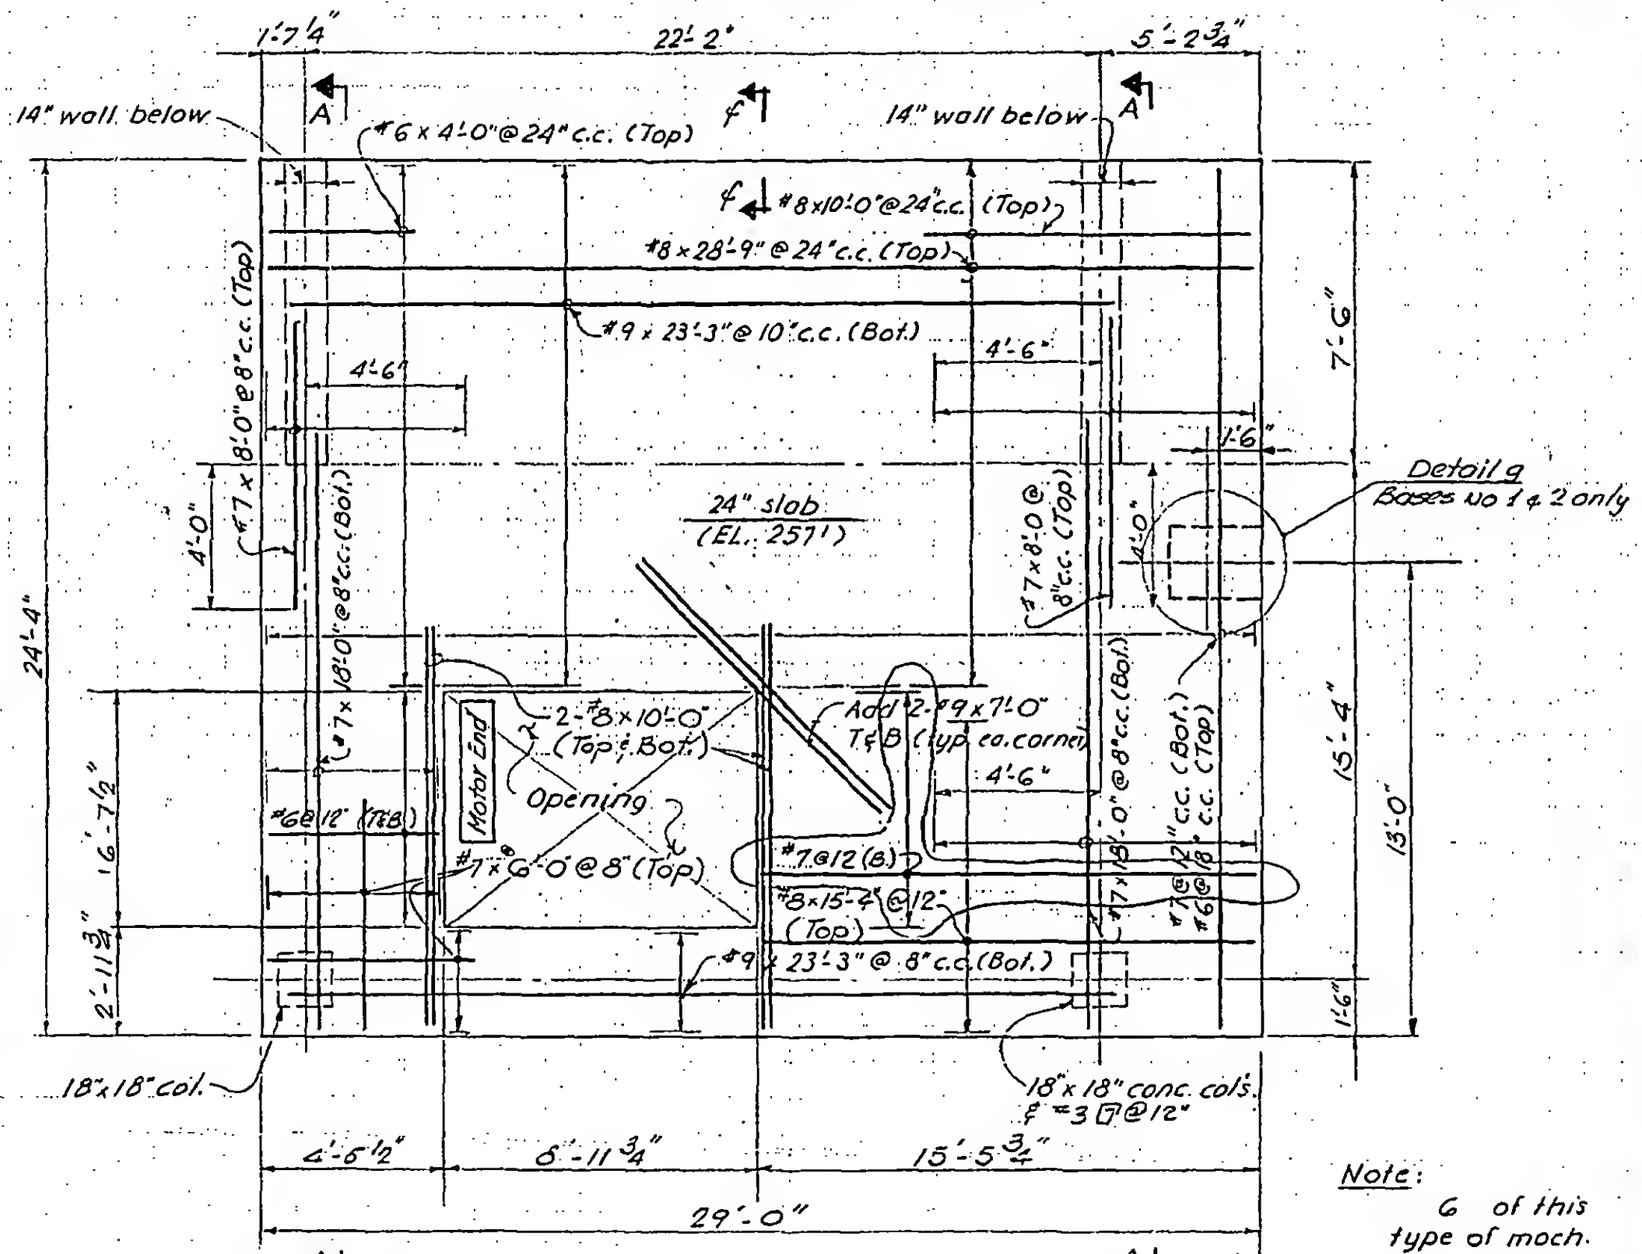

Plan

Bases No. 1 thru 6

Note:

6 of this type of mech. bases are req'd.

8-JK8-10.1

LICENSED PROFESSIONAL ENGINEER
LESLIE E. ROBERTSON
No. 34360
UNIVERSITY OF THE STATE OF NEW YORK

DRAWN
S.C.

REVIEWED
J.M. & E.L.