
SKILLING, HELLE, CHRISTIANSEN, ROBERTSON — Structural & Civil Engineers

PROJECT: THE WORLD TRADE CENTER | TITLE: CABLE VAULT No. 3 | DATE: 5-1-68

REVISIONS

3-4-70 GEN. REV.

3-12-70

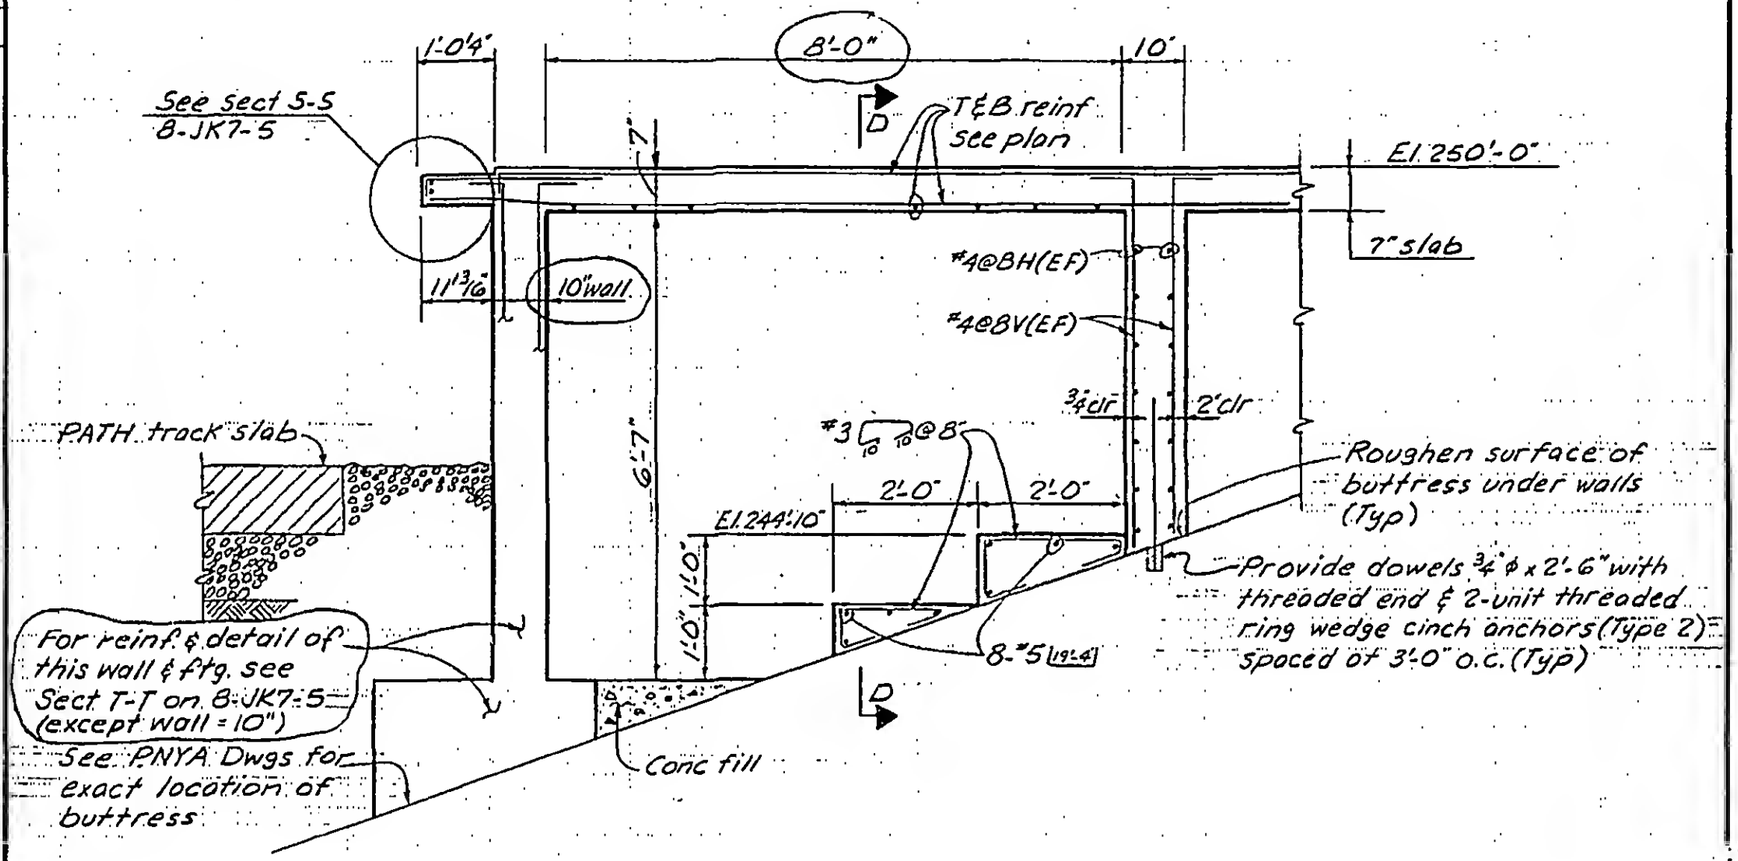

LICENSED PROFESSIONAL ENGINEER — LESLIE E. ROBERTSON — No 34360 — UNIVERSITY OF THE STATE OF NEW YORK

DESIGNED: K.H

DRAWN: A.L.F.

REVIEWED: E.L.

(½" = 1'-0")

8-JK8-12.3