
SKILLING, HELLE, CHRISTIANSEN, ROBERTSON — Structural & Civil Engineers

PROJECT: THE WORLD TRADE CENTER | TITLE: CABLE VAULT DETAILS | DATE: 3-4-70

REVISIONS

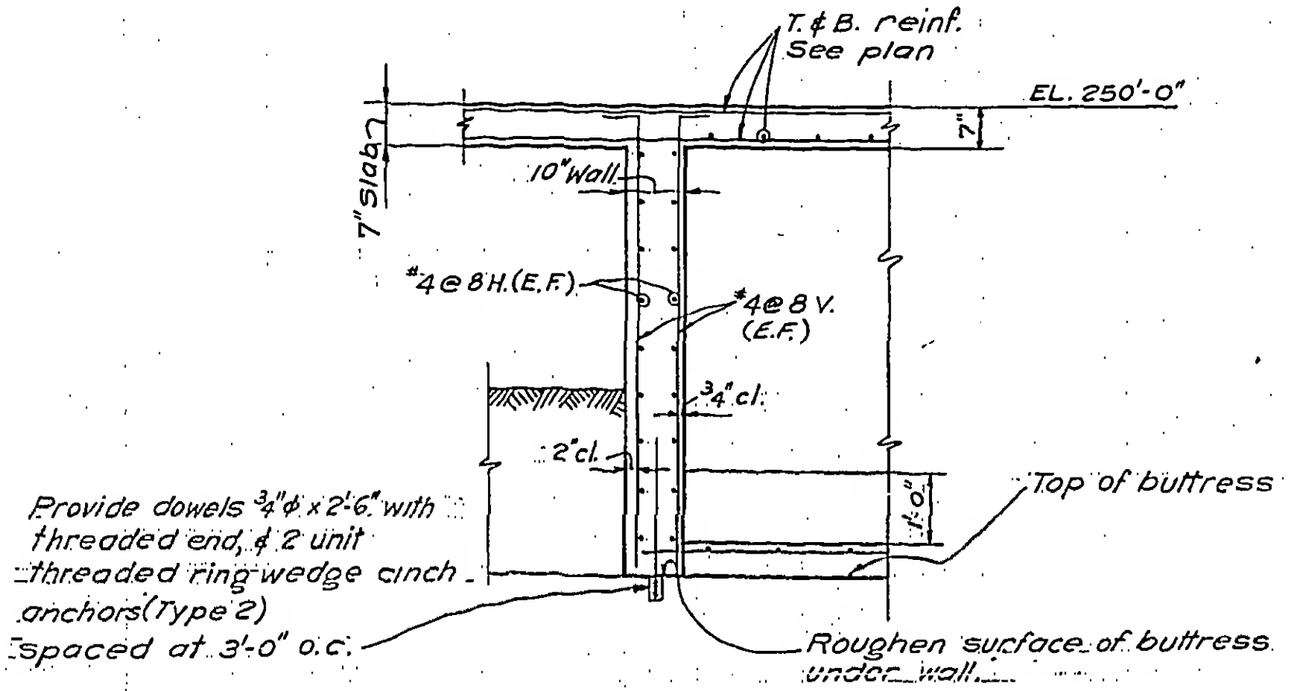

Section D-D
(1/2" = 1'-0")

LICENSED PROFESSIONAL ENGINEER — LESLIE E. ROBERTSON — No. 34360 — UNIVERSITY OF THE STATE OF NEW YORK

DESIGNED: K.H.
DRAWN: V.H.A
REVIEWED: E.L.

8-JK8-12.10