
SKILLING, HELLE, CHRISTIANSEN, ROBERTSON — Structural & Civil Engineers

PROJECT THE WORLD TRADE CENTER | TITLE SOUTH SPLICING CHAMBER DETAIL | DATE 5-1-68

REVISIONS

10-28-69 GEN. REV.

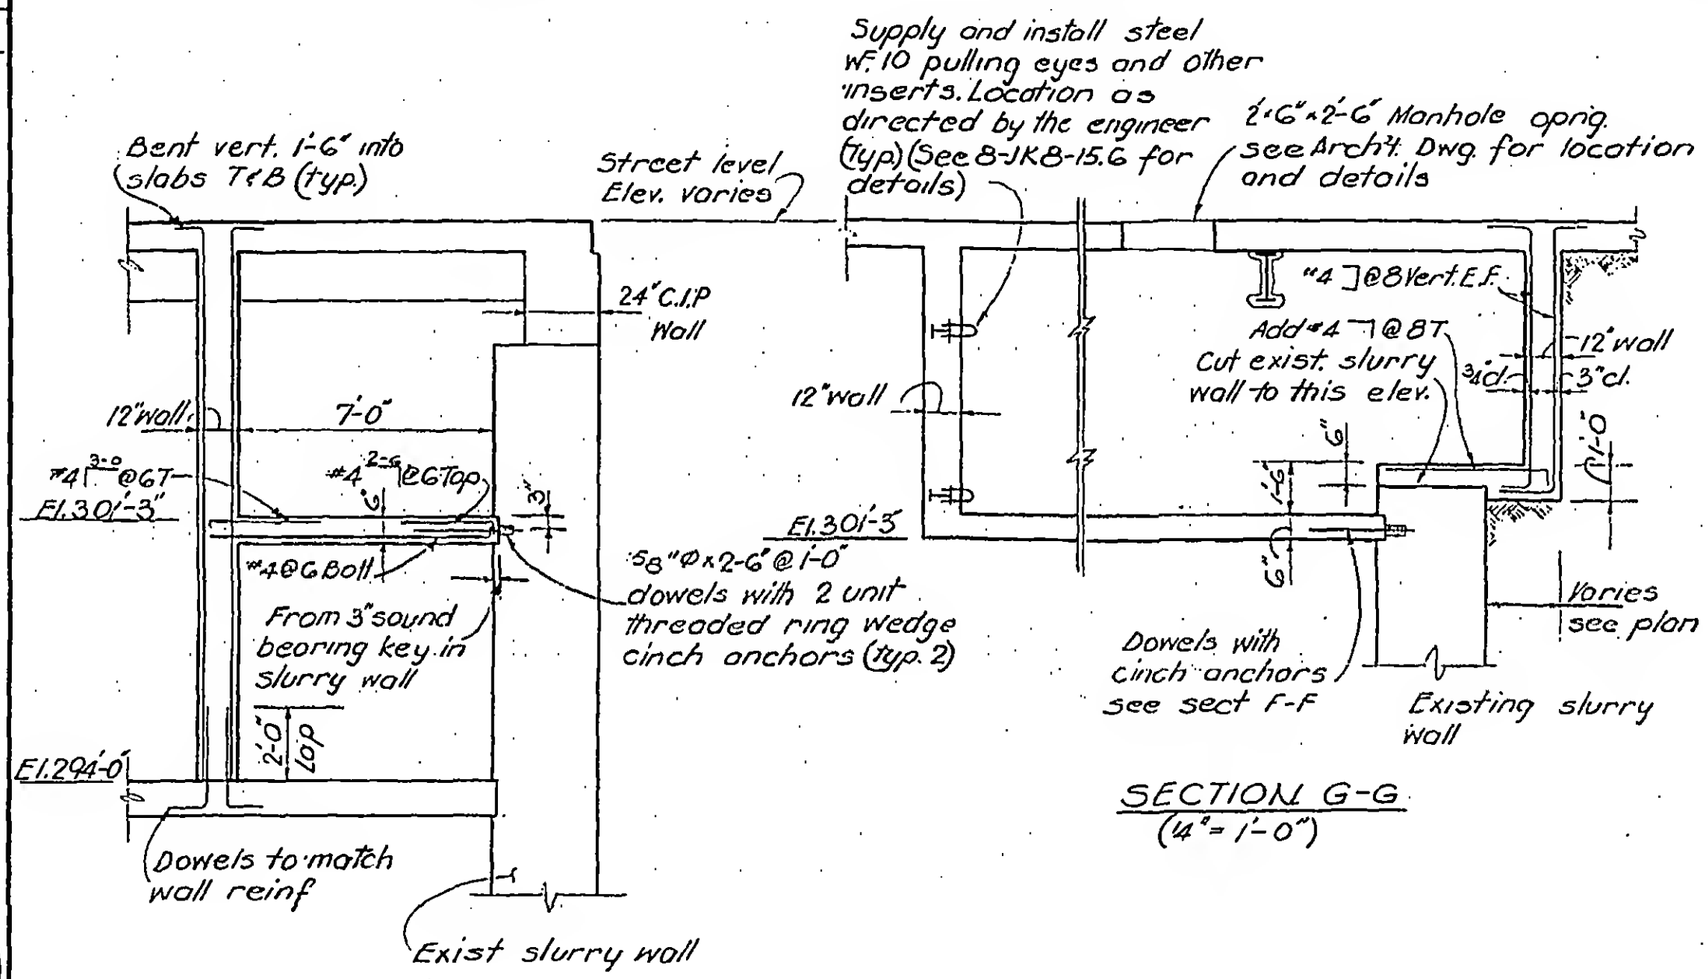

SECTION F-F
(1/4" = 1'-0")

SECTION G-G
(1/4" = 1'-0")

NOTES:-
1. For wall reinf. see 8-JKG-2.2

LICENSED PROFESSIONAL ENGINEER — LESLIE E. ROBERTSON — No. 34360 — UNIVERSITY OF THE STATE OF NEW YORK

DESIGNED

DRAWN D. Huggins

REVIEWED E.L.

8-JK8-15.4