
SKILLING, HELLE, CHRISTIANSEN, ROBERTSON — Structural & Civil Engineers

PROJECT THE WORLD TRADE CENTER | TITLE SOUTH PROJECTION – SECTIONS | DATE 7-9-68

REVISIONS

4-16-69 GEN. REV.

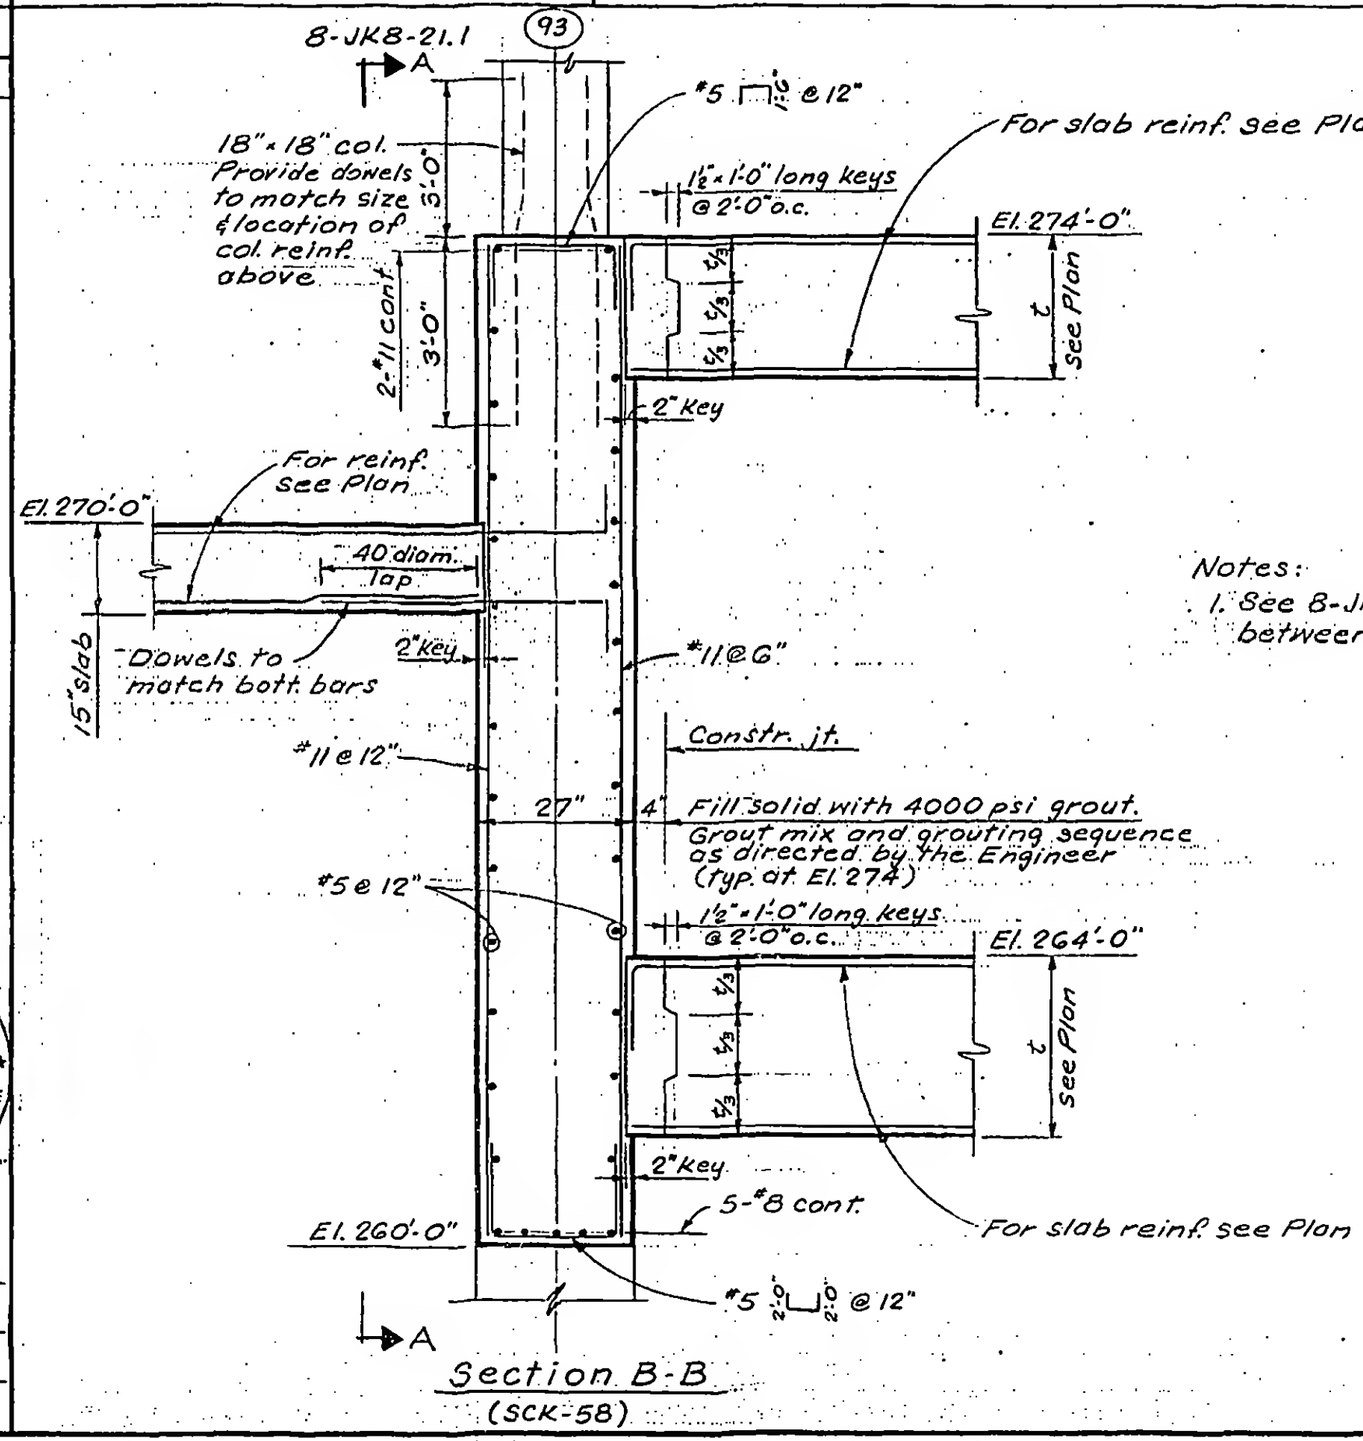

Section B-B
(SCK-58)

Notes:
1. See 8-JK6-2.3 for conn. detail between C.I.P. wall & slurry wall.

LICENSED PROFESSIONAL ENGINEER
LESLIE E. ROBERTSON
No. 34369
UNIVERSITY OF THE STATE OF NEW YORK

DESIGNED N.M.
DRAWN S.C.
REVIEWED E.L.

8-JK8-21.2