
SKILLING, HELLE, CHRISTIANSEN, ROBERTSON — Structural & Civil Engineers

PROJECT: THE WORLD TRADE CENTER | TITLE: SOUTH PROJECTION-SECTIONS | DATE: 7-9-68

REVISIONS

4-16-69 GEN. REV.

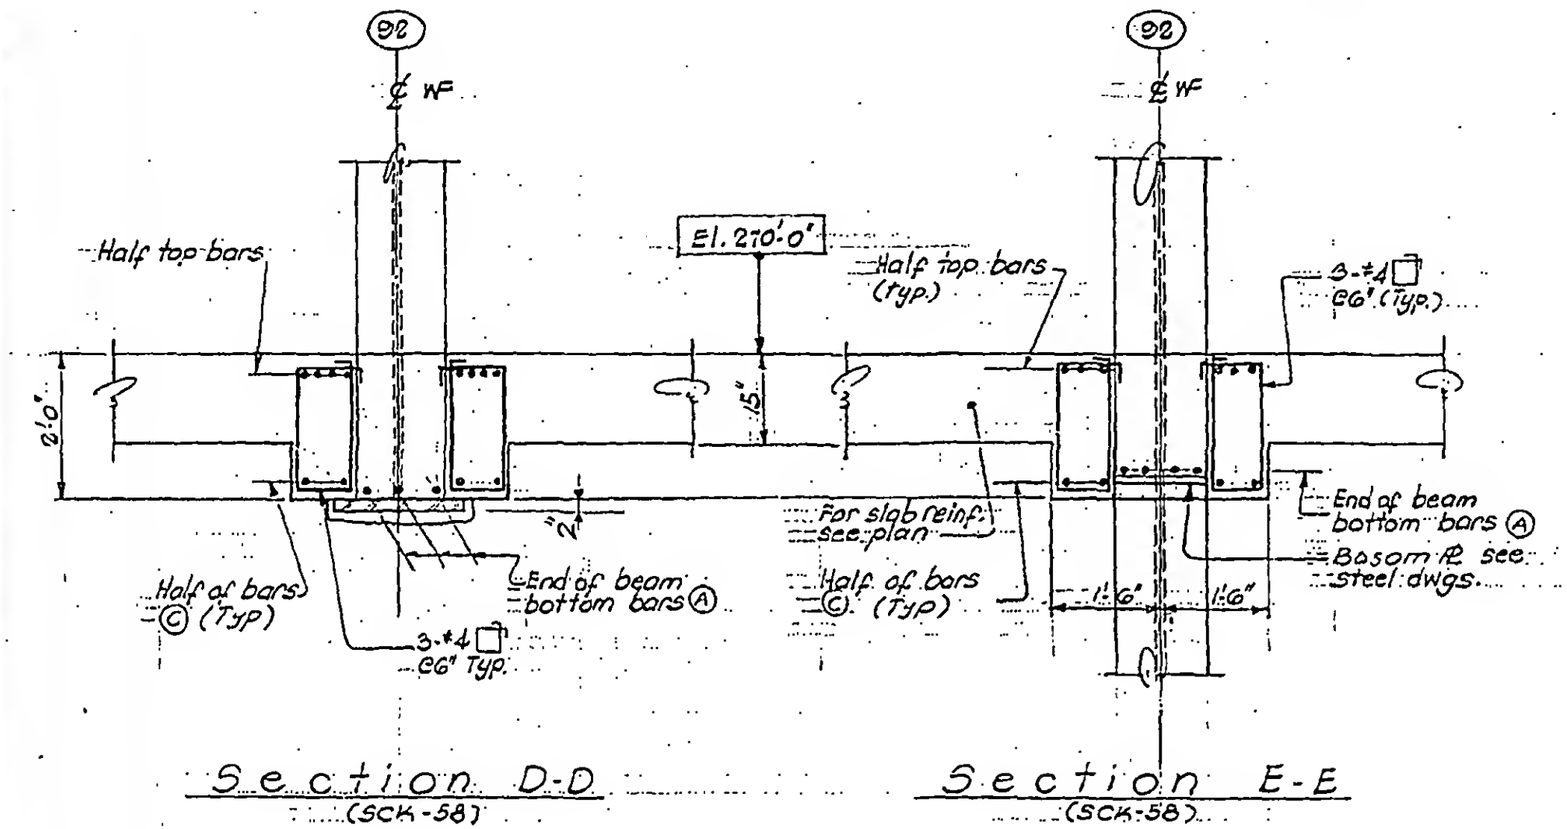

Section D-D (SCK-58)

Section E-E (SCK-58)

Note:
For beam reinf. see schedule on B-JK5-22.

LICENSED PROFESSIONAL ENGINEER
LESLIE E. ROBERTSON
No. 34360
UNIVERSITY OF THE STATE OF NEW YORK

DESIGNED N.M.
DRAWN S.T.M.
REVIEWED

8-JK8-21.4