SKILLING, HELLE, CHRISTIANSEN, ROBERTSON — Structural & Civil Engineers

PROJECT THE WORLD TRADE CENTER | TITLE SOUTH PROJECTION - SECTIONS | DATE 7-9-68


REVISIONS

4-16-69 GEN. REV.

1-23-70

2-27-70

6-30-70 GEN. REV.

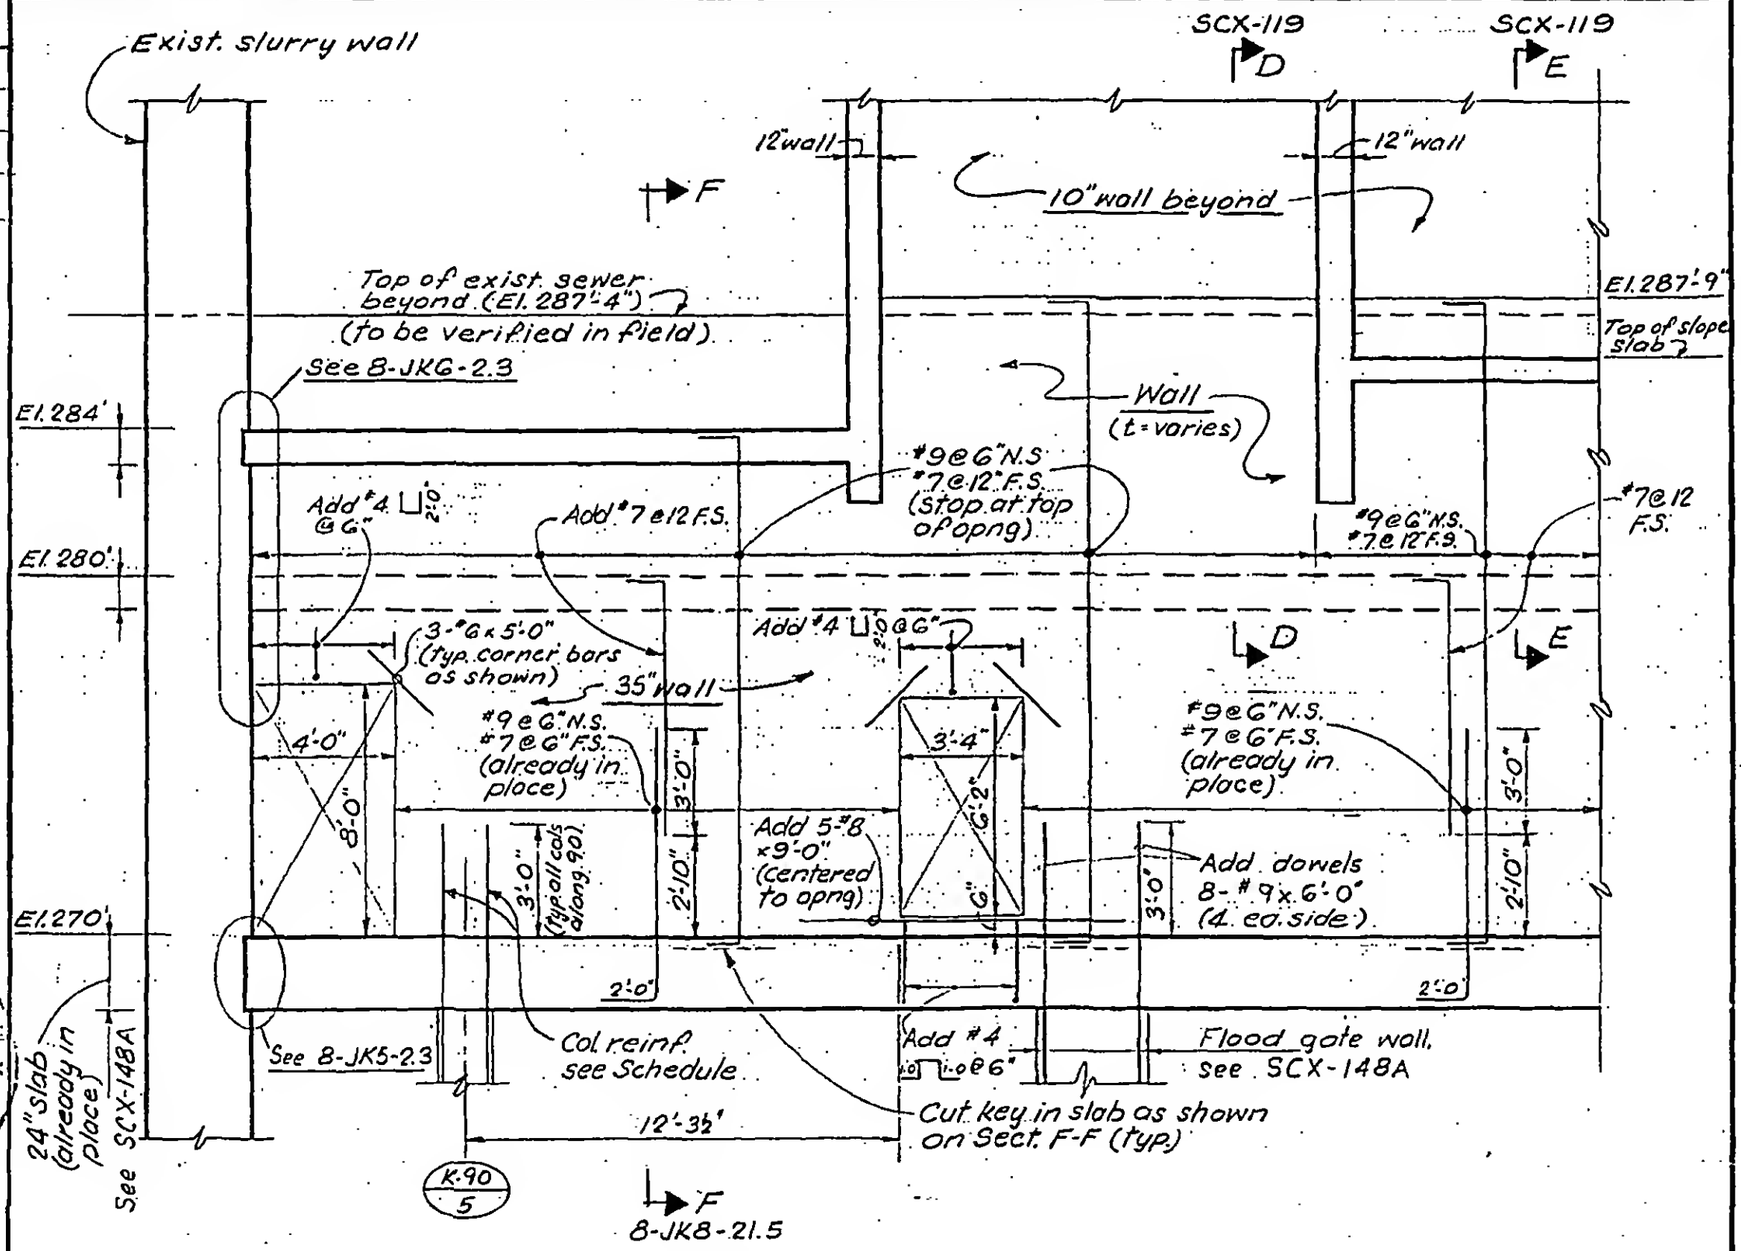

Section G-G
(SCK-58)

Note: See Archt. Dwgs for detail at door jambs.

LICENSED PROFESSIONAL ENGINEER — LESLIE E. ROBERTSON — No. 34360 — UNIVERSITY OF THE STATE OF NEW YORK

DESIGNED N.M.

DRAWN S.C.

REVIEWED E.L.

8-JK8-21.6