
SKILLING, HELLE, CHRISTIANSEN, ROBERTSON — Structural & Civil Engineers

PROJECT: THE WORLD TRADE CENTER | TITLE: SOUTH PROJECTION - SECTIONS | DATE: 7-9-68

REVISIONS
- 4-16-69 GEN. REV.
- 1-23-70
- 2-27-70
- 6-30-70 GEN. REV.

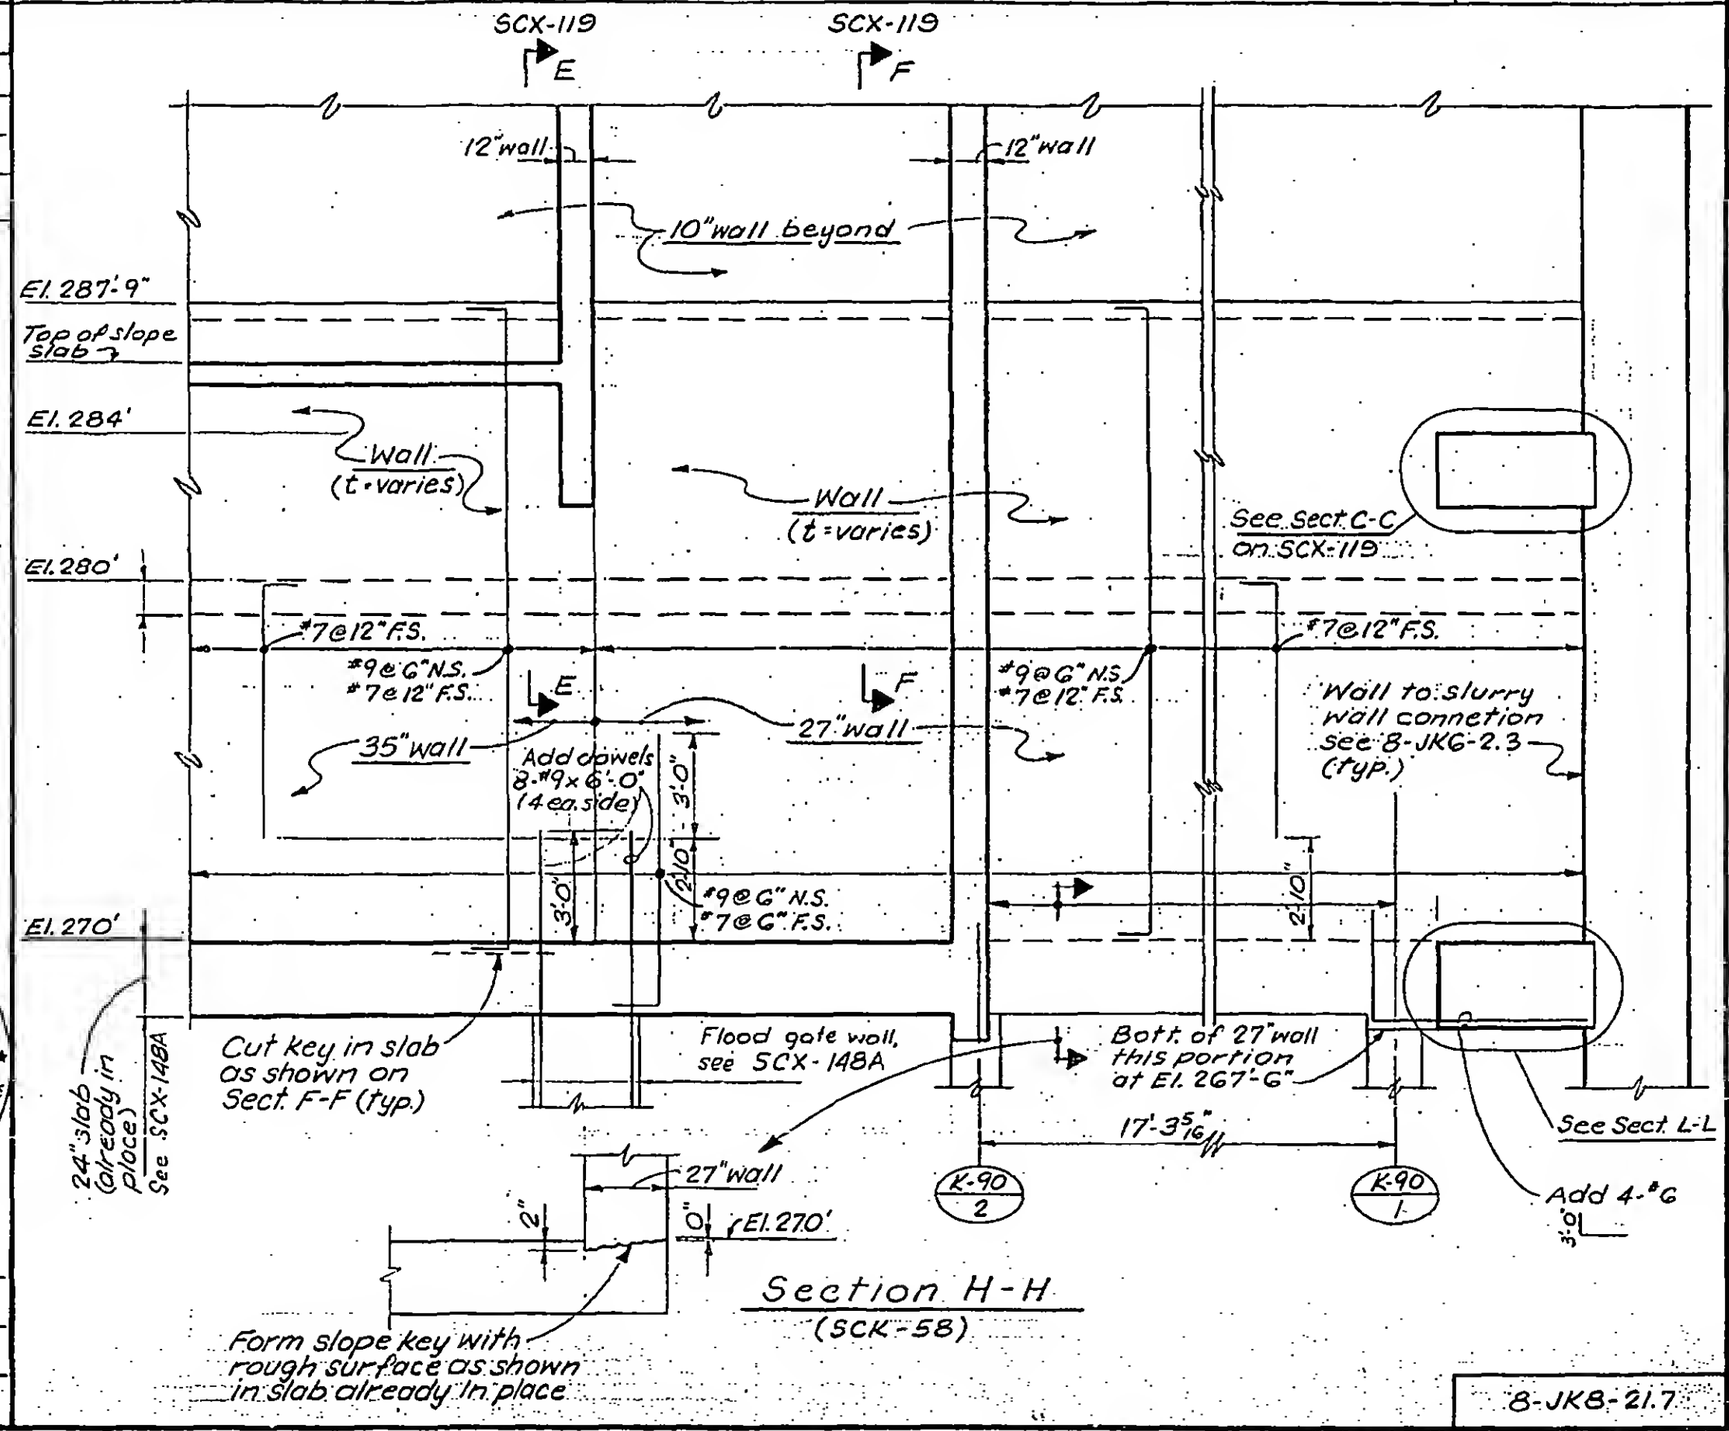

LICENSED PROFESSIONAL ENGINEER — LESLIE E. ROBERTSON — No. 34360 — UNIVERSITY OF THE STATE OF NEW YORK

DESIGNED: N.M.
DRAWN: S.C.
REVIEWED: E.L.

8-JK8-21.7