

SKILLING, HELLE, CHRISTIANSEN, ROBERTSON — Structural & Civil Engineers

PROJECT: THE WORLD TRADE CENTER | TITLE: SOUTH PROJECTION - SECTIONS. | DATE: 1-23-70

REVISIONS

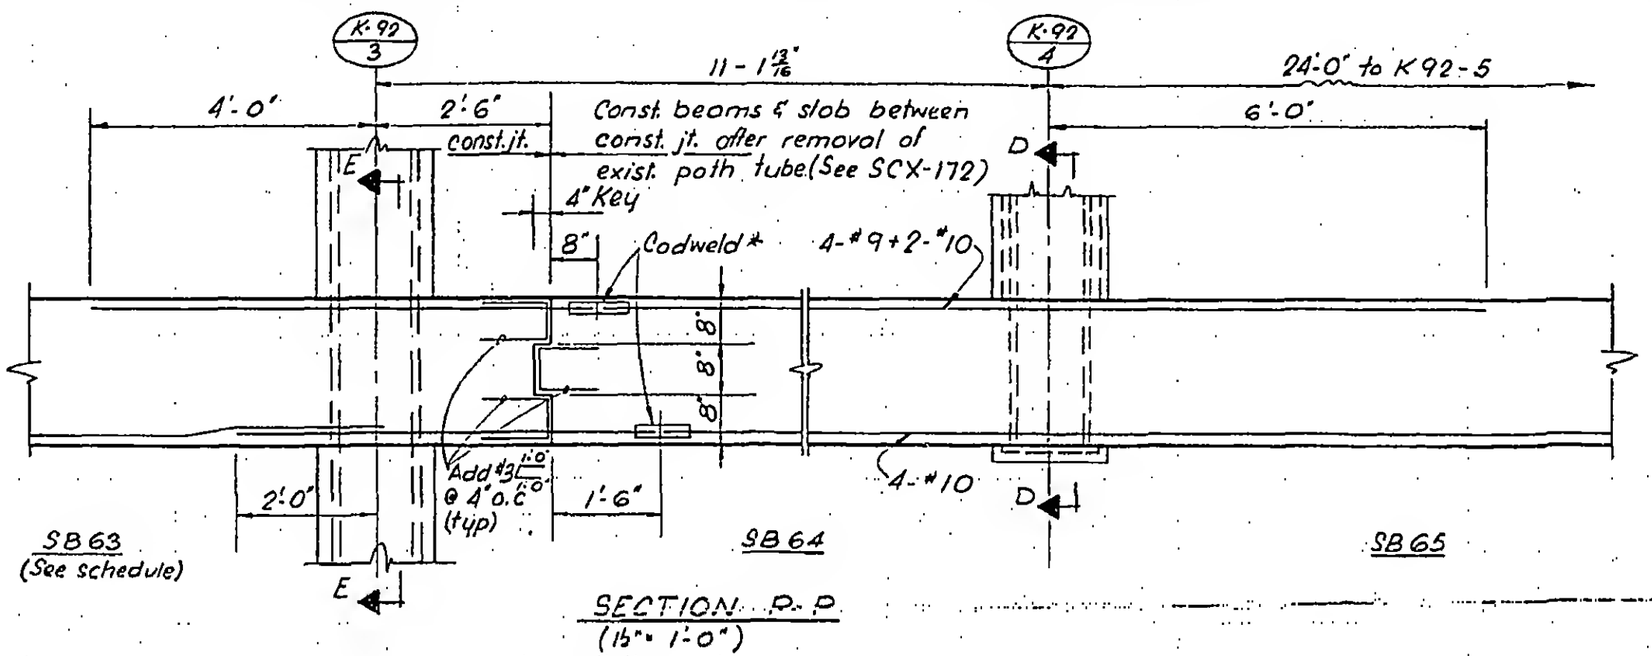

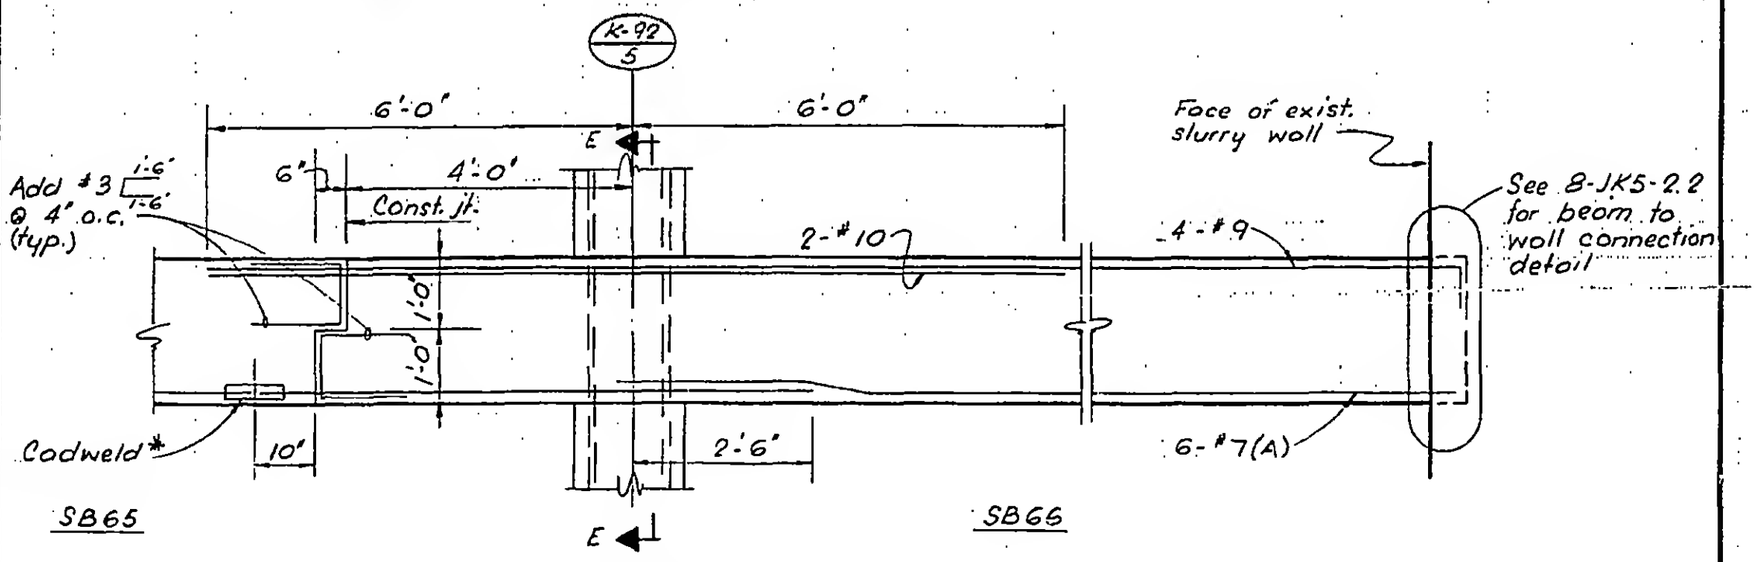

Note: 1. * - splice top and bottom bars as shown with T- series Codweld splice.
2. See schedule on 8-JK5-22 for beam size and stirrups.

8-JK8-21.11

LICENSED PROFESSIONAL ENGINEER LESLIE E. ROBERTSON NO. 34360 UNIVERSITY OF THE STATE OF NEW YORK

DESIGNED

DRAWN T.T

REVIEWED E.L.