

SKILLING, HELLE, CHRISTIANSEN, ROBERTSON — Structural & Civil Engineers


PROJECT: THE WORLD TRADE CENTER | TITLE: SOUTH PROJECTION - SECTIONS | DATE: 4-9-70

REVISIONS

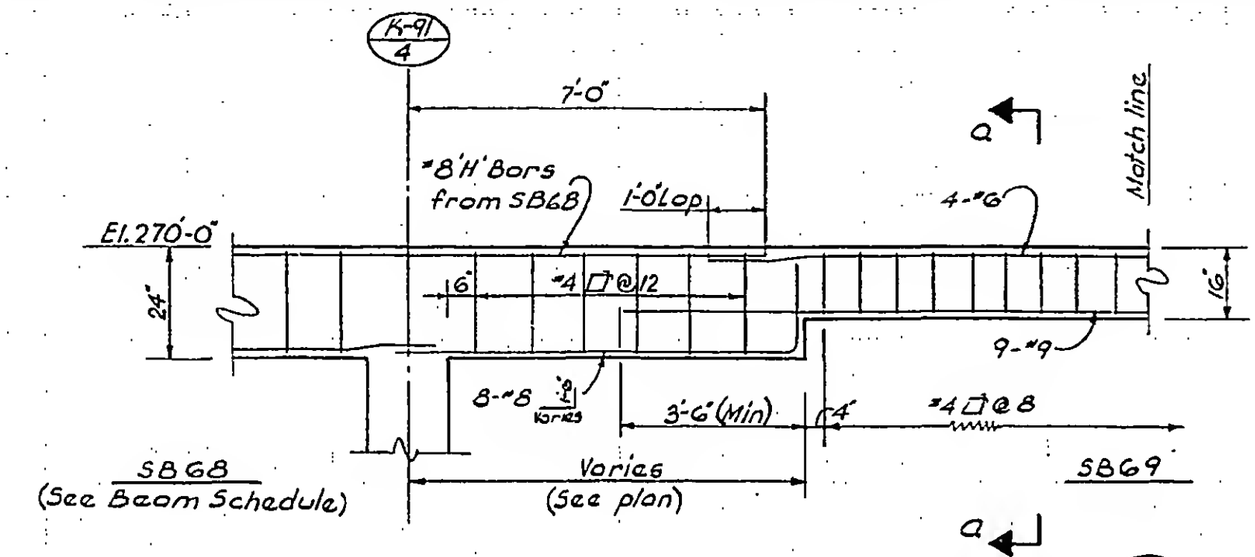

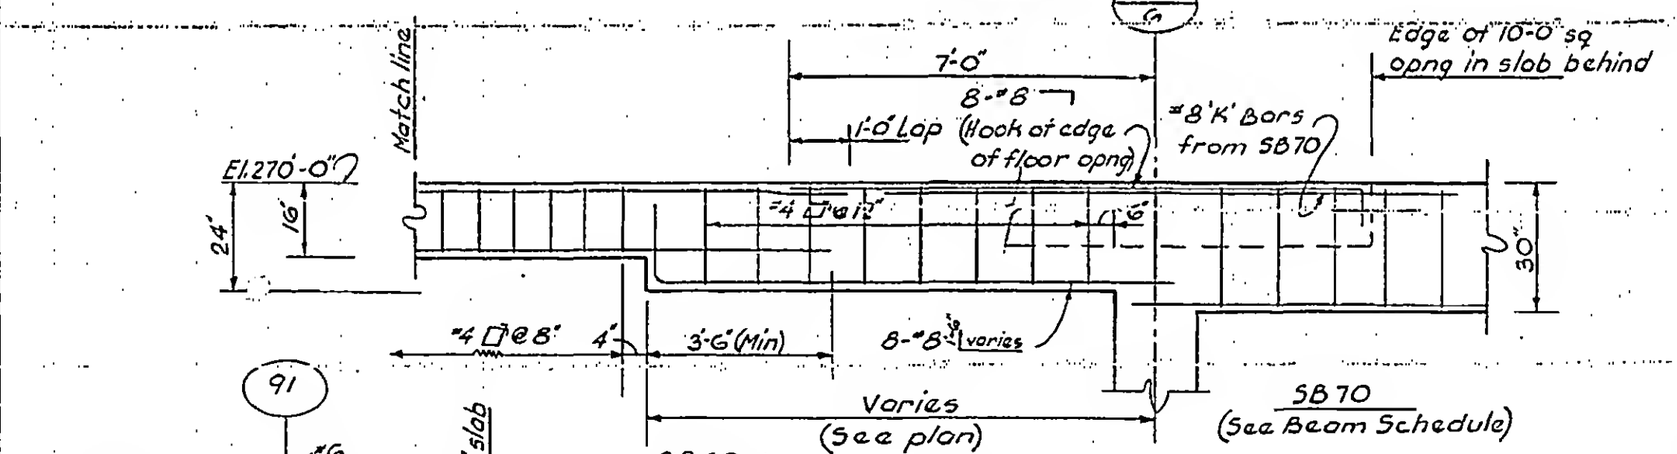

SECTION T-T
(3/8" = 1'-0")

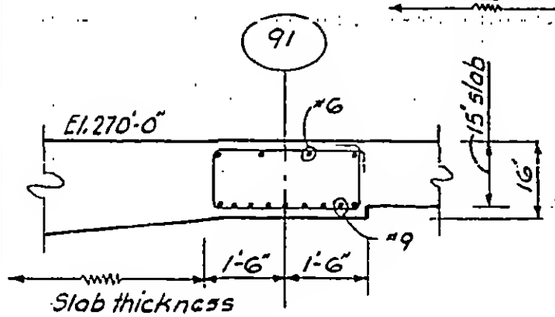

Section a-a
(3/8" = 1'-0")

LICENSED PROFESSIONAL ENGINEER — LESLIE E. ROBERTSON — No. 34360 — UNIVERSITY OF THE STATE OF NEW YORK

DESIGNED

DRAWN: D. Huggins

REVIEWED: E.I.

S-1K & S-21A