

SKILLING, HELLE, CHRISTIANSEN, ROBERTSON — Structural & Civil Engineers

PROJECT THE WORLD TRADE CENTER | TITLE NORTH PROJECTION SECTIONS | DATE 3-7-69

REVISIONS
7-16-69
8-8-69

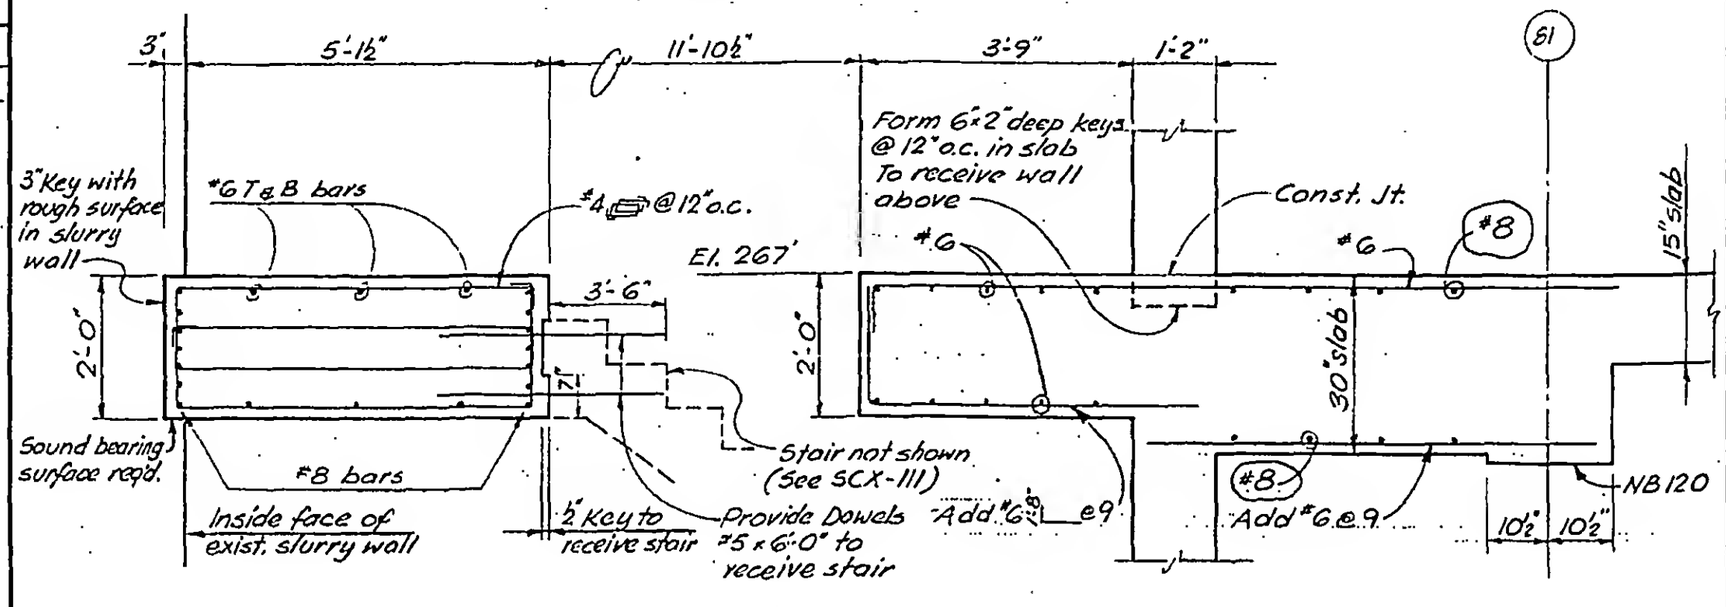

Section M-M
½" = 1'-0"

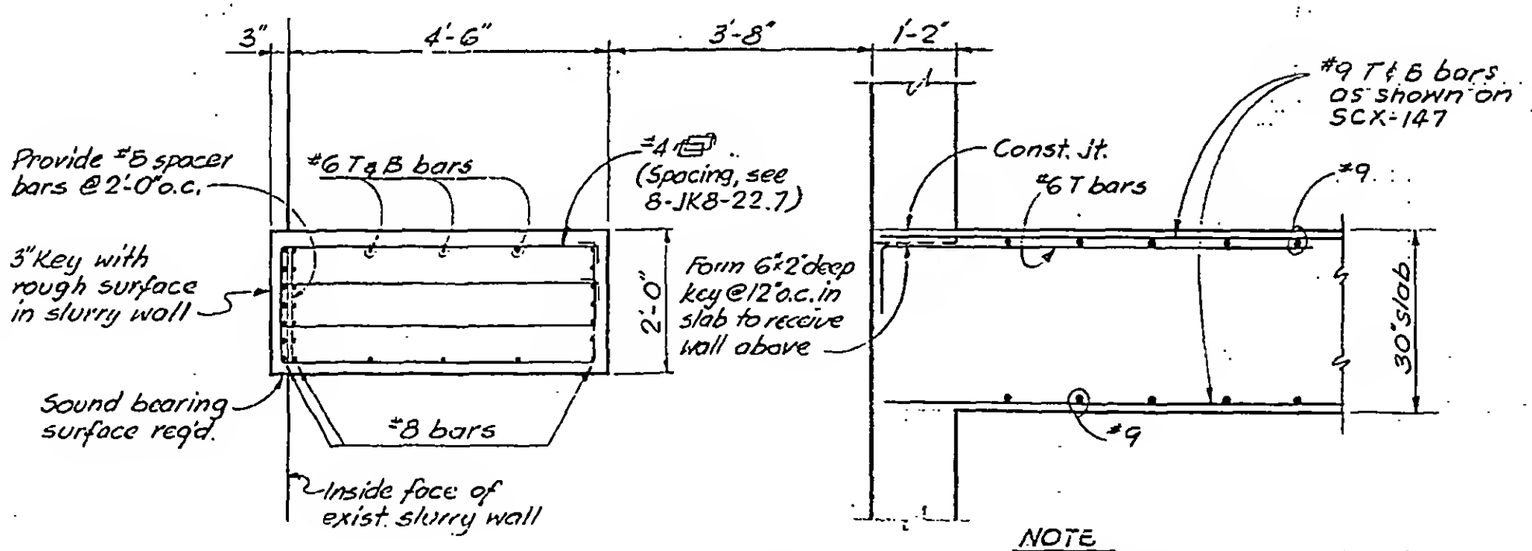

Section N-N
½" = 1'-0"

NOTE
See 8-JK8-22.7 for location of sections.

LICENSED PROFESSIONAL ENGINEER
LESLIE E. ROBERTSON
No. 34360
UNIVERSITY OF THE STATE OF NEW YORK

DESIGNED
DRAWN J. Gricius
REVIEWED E.L.

8-JK8-22.8