

SKILLING, HELLE, CHRISTIANSEN, ROBERTSON — Structural & Civil Engineers

PROJECT THE WORLD TRADE CENTER | TITLE NORTH PROJECTION - SECTIONS | DATE 3-16-70

REVISIONS

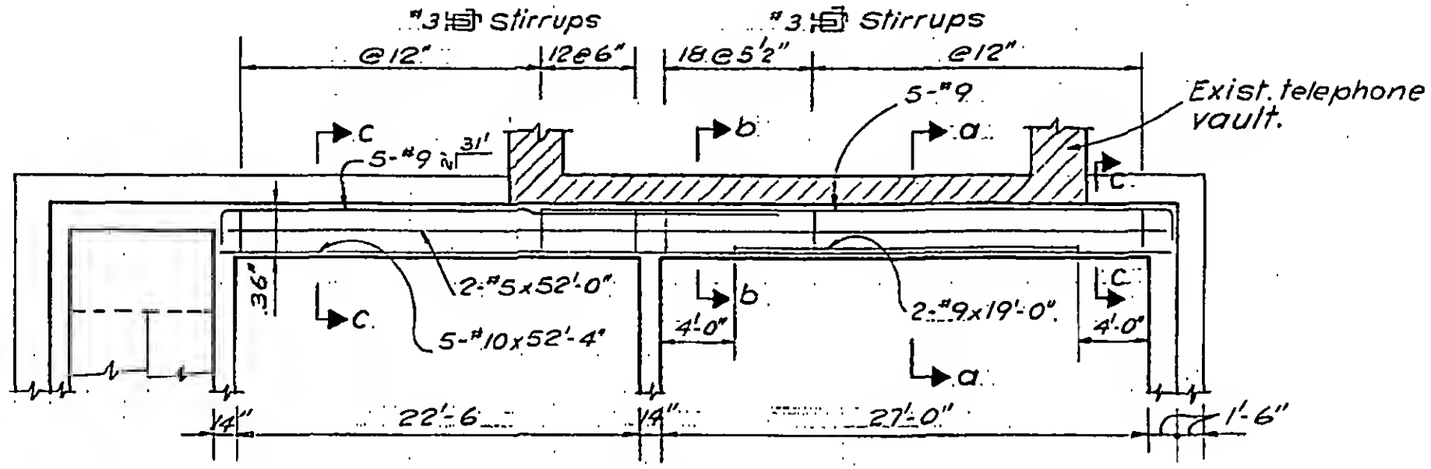

PLAN
(1/8 = 1'-0")

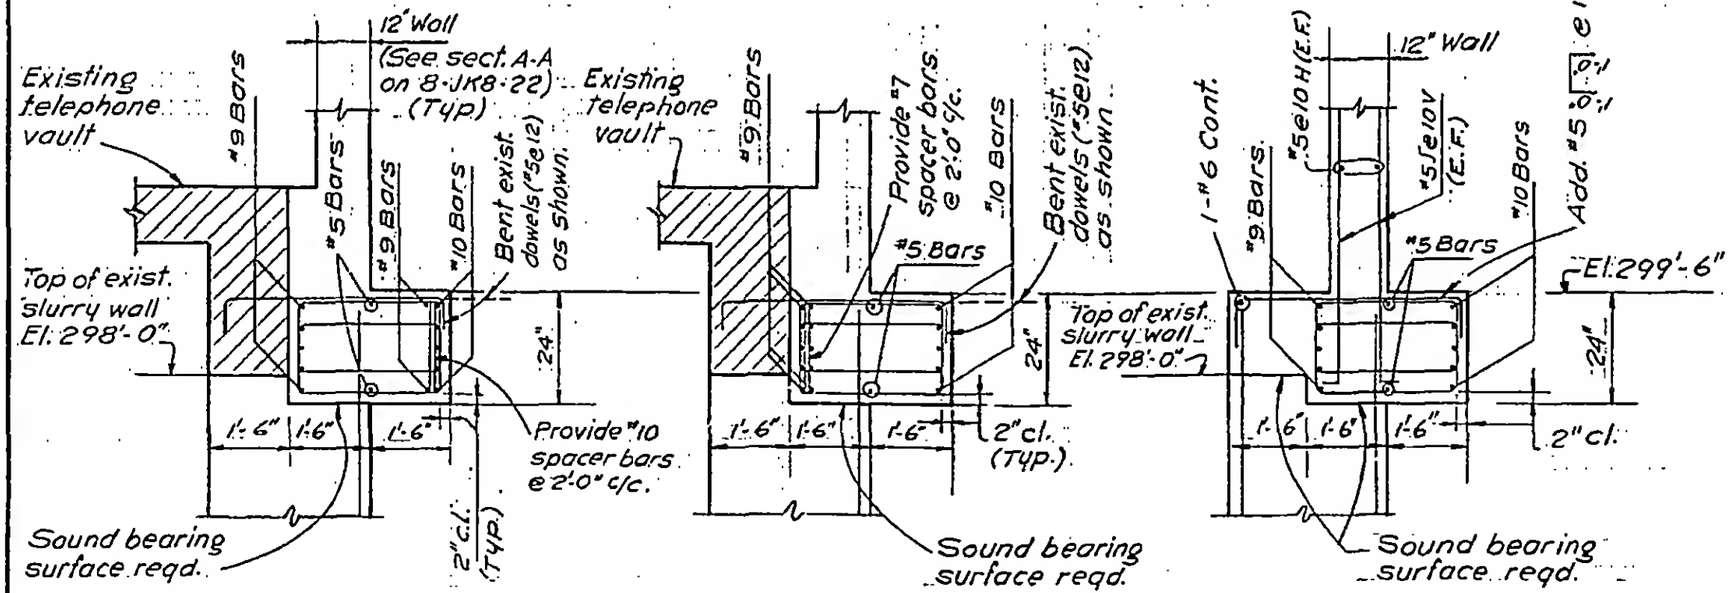

Section a-a
(3/8" = 1'-0")

Section b-b
(3/8" = 1'-0")

Section c-c
(3/8" = 1'-0")

LICENSED PROFESSIONAL ENGINEER — LESLIE E. ROBERTSON — No. 34360 — UNIVERSITY OF THE STATE OF NEW YORK

DESIGNED

DRAWN V. H. A

REVIEWED E. L.

8-JK8-22.18