
SKILLING, HELLE, CHRISTIANSEN, ROBERTSON — Structural & Civil Engineers

PROJECT: THE WORLD TRADE CENTER | TITLE: SECTIONS | DATE: 10-21-68

REVISIONS
12-9-68
4-28-70

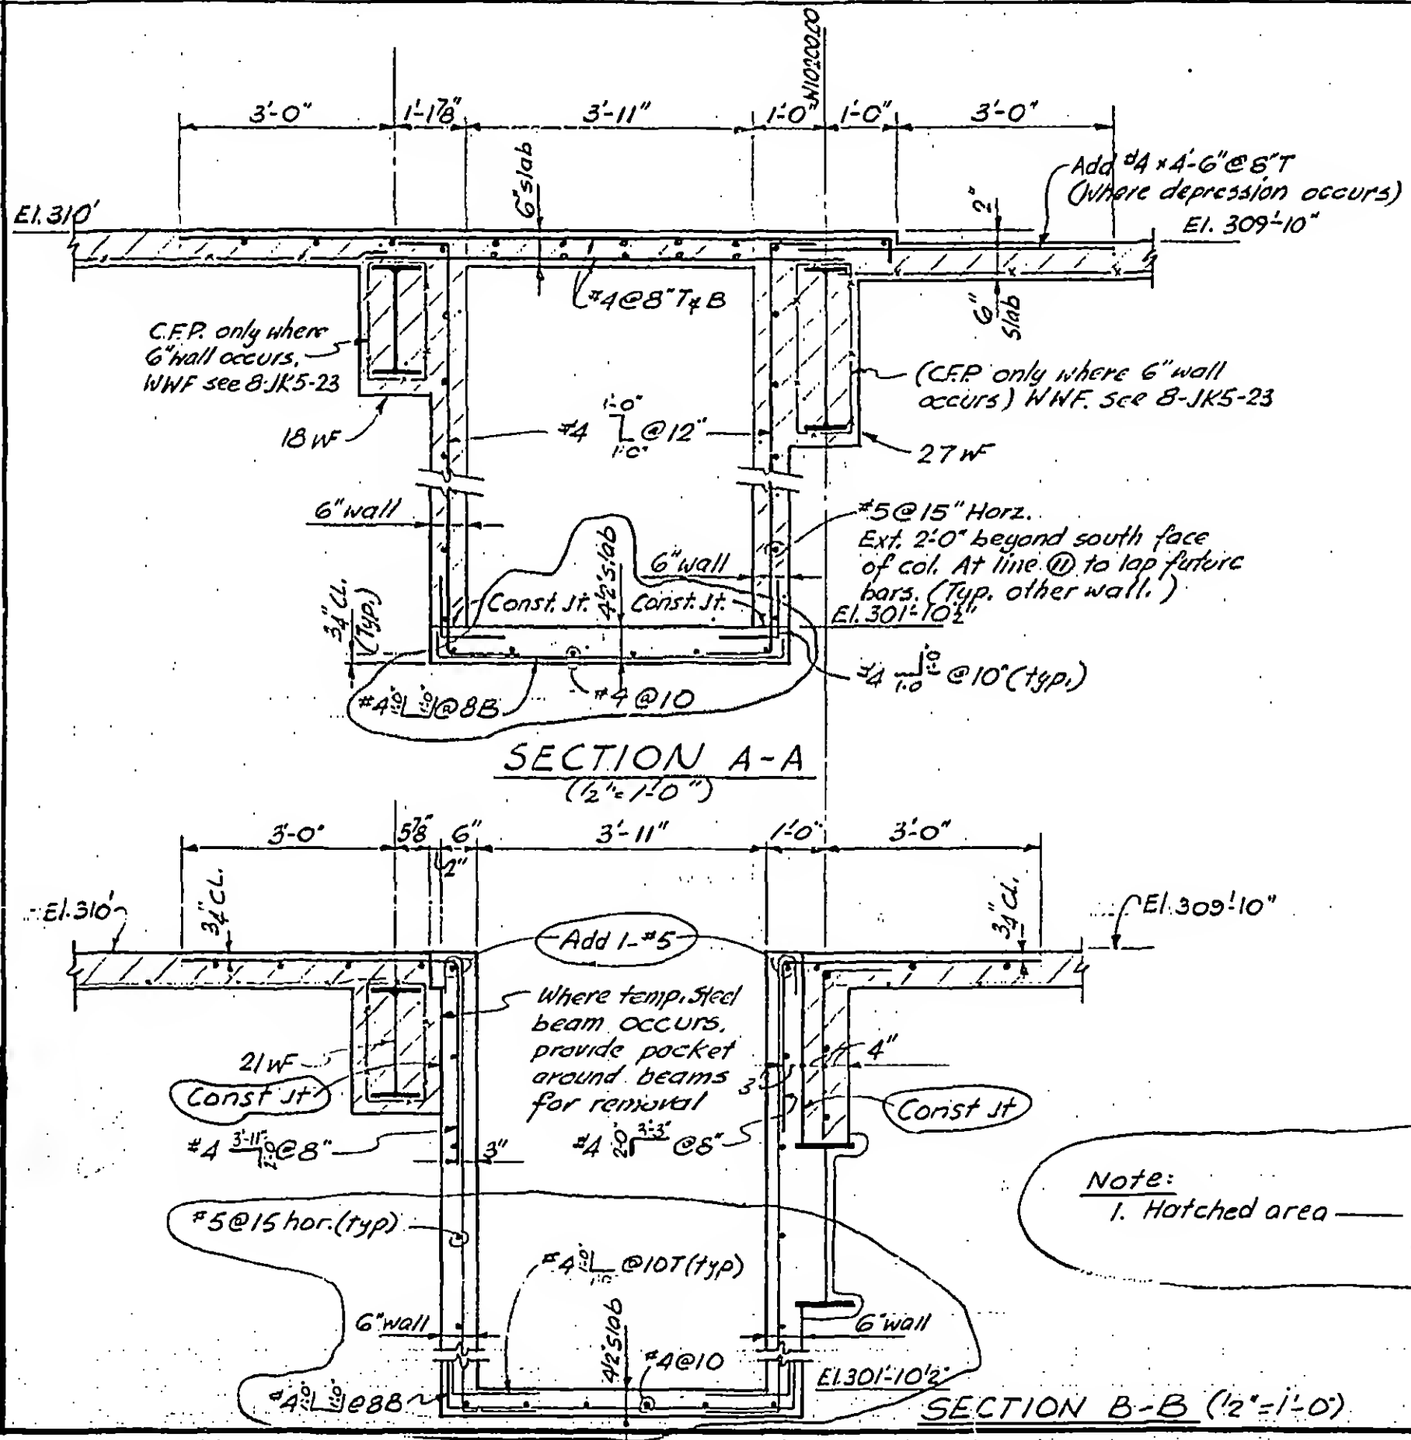

SECTION A-A
(½"=1'-0")

SECTION B-B (½"=1'-0")

Note:
1. Hatched area —— concrete already in place.

8-JK8-31

DESIGNED
DRAWN S.C.
REVIEWED E.L.