

SKILLING, HELLE, CHRISTIANSEN, ROBERTSON — Structural & Civil Engineers

PROJECT: THE WORLD TRADE CENTER | TITLE: SECTIONS | DATE: 10-21-68

REVISIONS
12-9-68
12-18-68
2-14-69
4-28-70

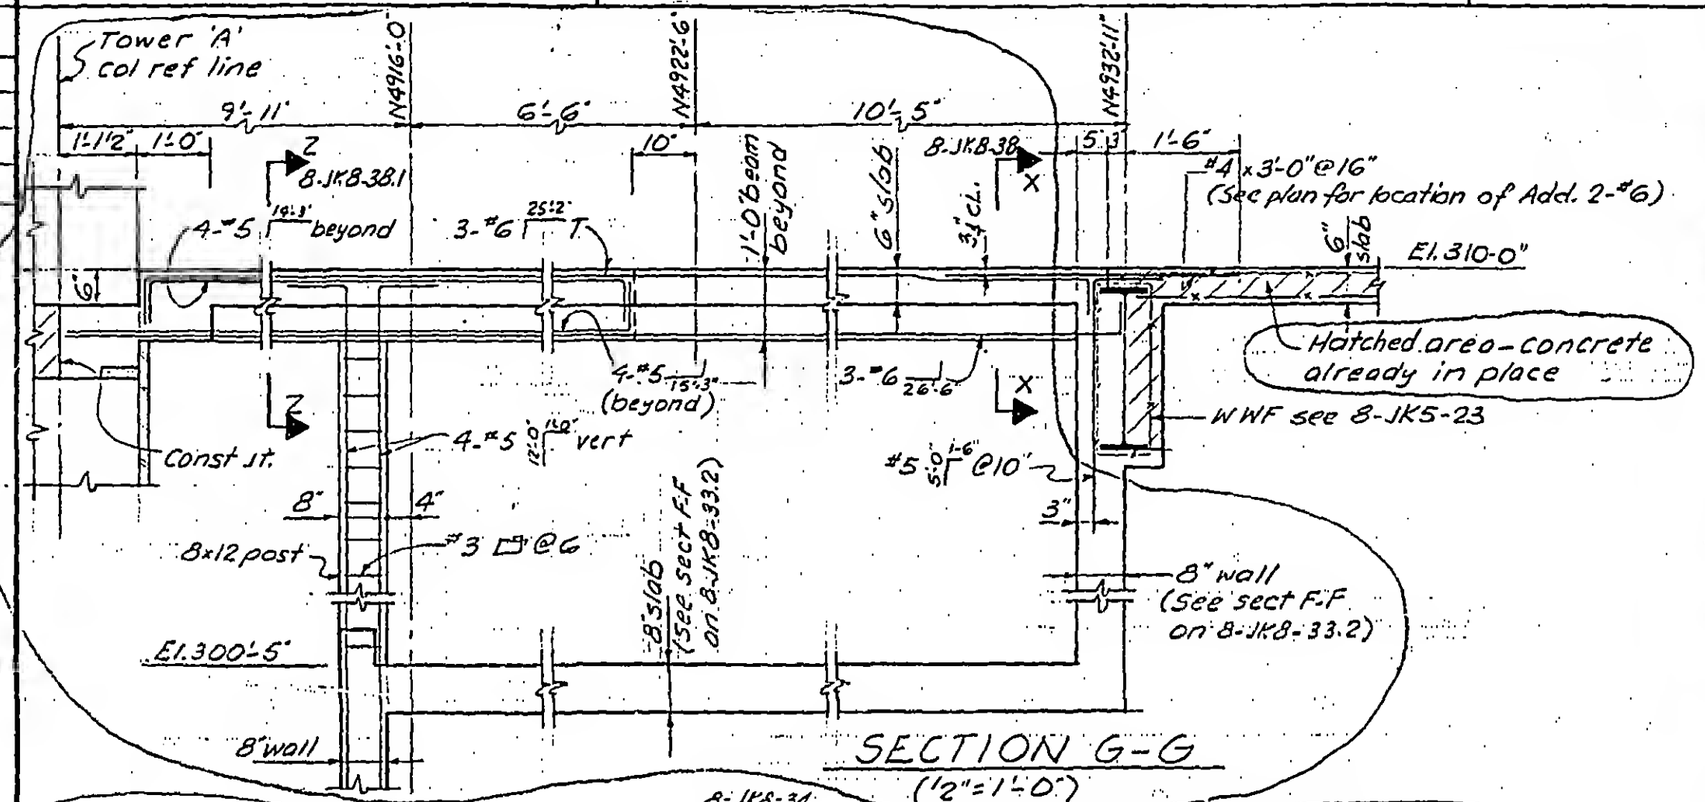

SECTION G-G (½"=1'-0")

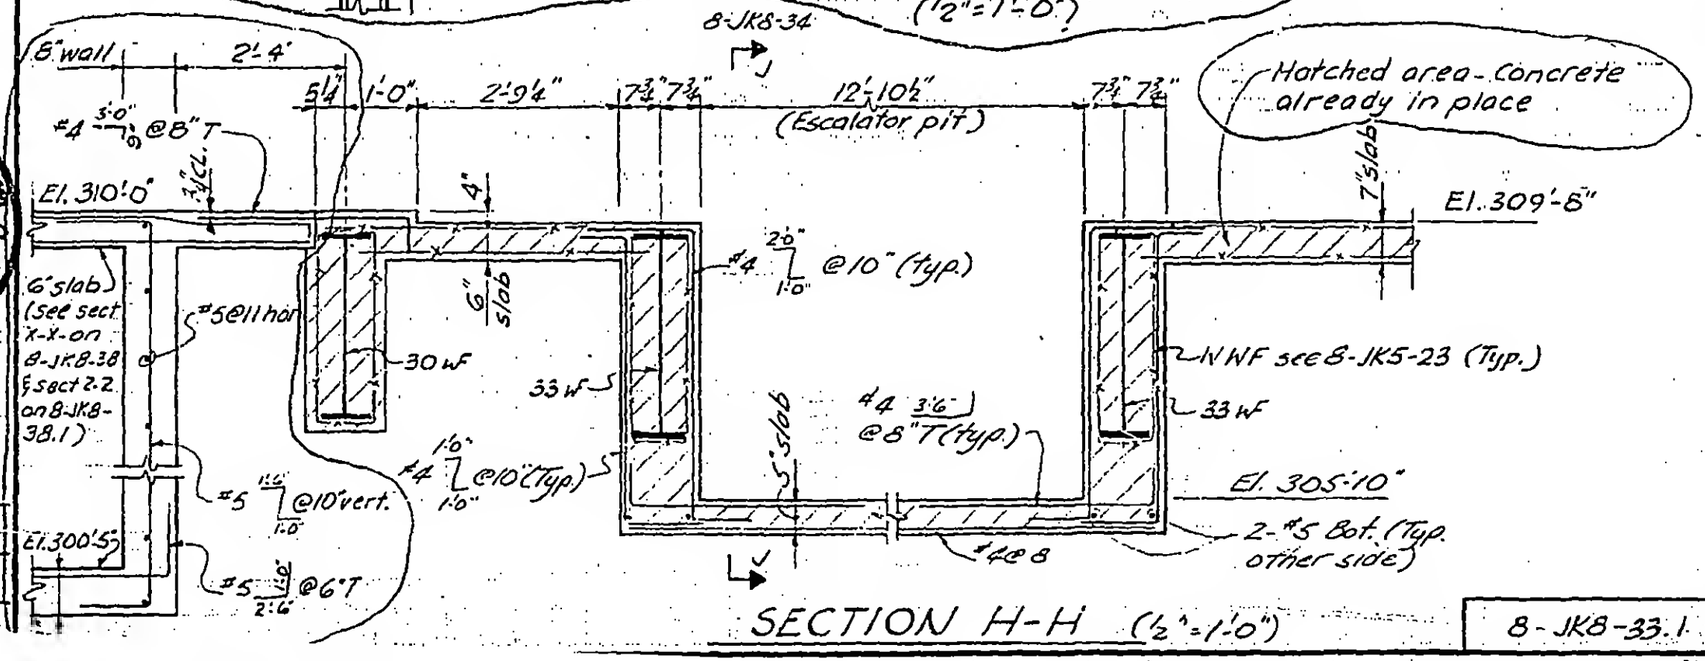

SECTION H-H (½"=1'-0")

8-JK8-33.1

DESIGNED

DRAWN S.C.

REVIEWED

LESLIE E. ROBERTSON — REGISTERED PROFESSIONAL ENGINEER — No. 34280 — STATE OF NEW YORK