
SKILLING, HELLE, CHRISTIANSEN, ROBERTSON — Structural & Civil Engineers

PROJECT: THE WORLD TRADE CENTER | TITLE: SECTIONS AT EL. 257'-0" | DATE: 12-18-68

REVISIONS
5-27-69

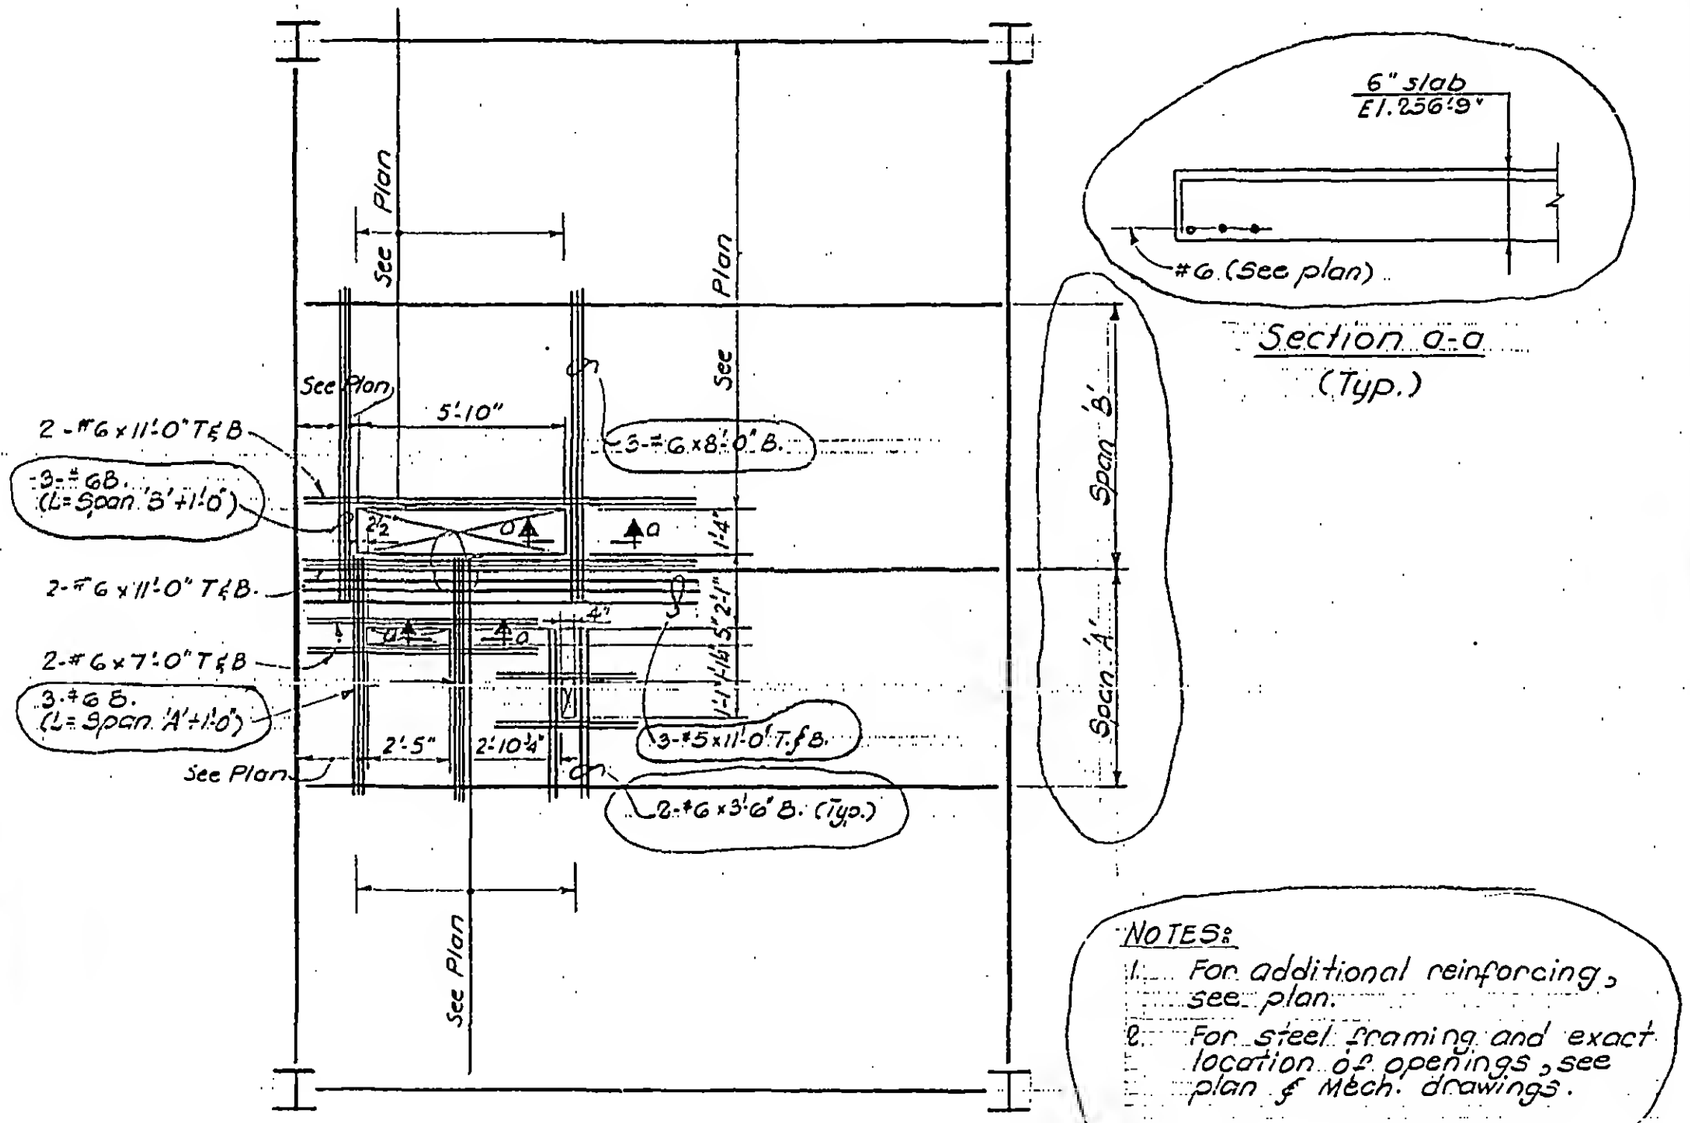

Detail D (Typ.)

Section a-a
(Typ.)

NOTES:
1. For additional reinforcing, see plan.
2. For steel framing and exact location of openings, see plan & Mech. drawings.

LICENSED PROFESSIONAL ENGINEER
LESLIE E. ROBERTSON
No. 34360
UNIVERSITY OF THE STATE OF NEW YORK

DESIGNED
DRAWN: S.C.
REVIEWED: J.M. & E.L.

8-JK8-39.3